


Proposed site plan – submitted 5th Aug 2026

26 Castle Street SN11 0DX

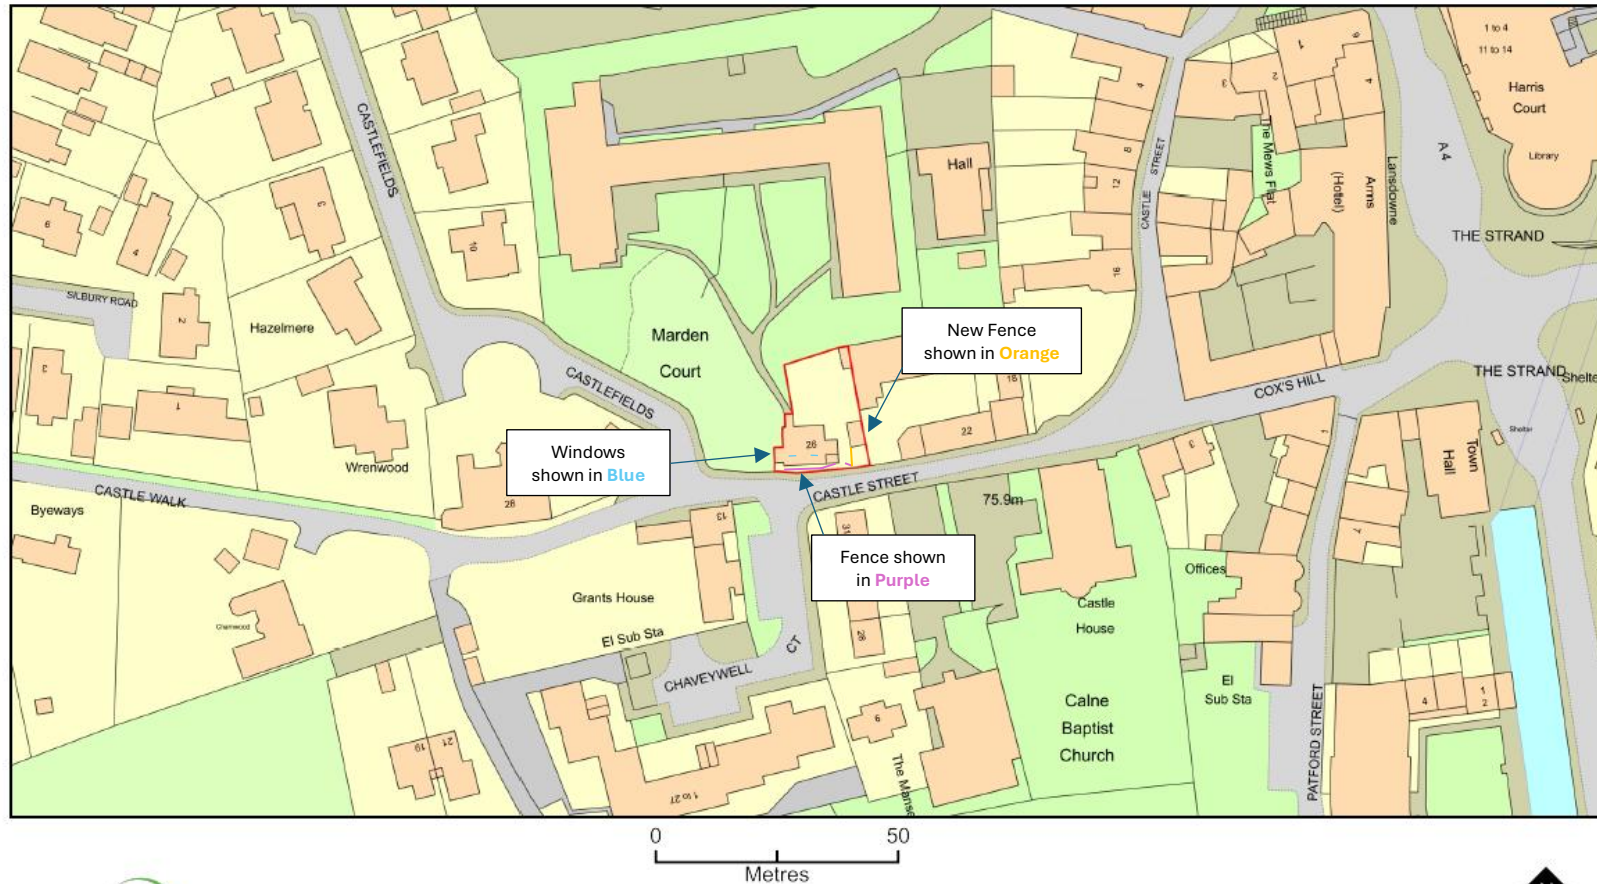

Plan Produced for: Ben Reynolds Beth Glennie

Date Produced: 06 Jul 2026

Plan Reference Number: TQRQM26187205614444

Scale: 1:1250 @ A4

© Crown copyright and database rights 2025 OS 100042766