



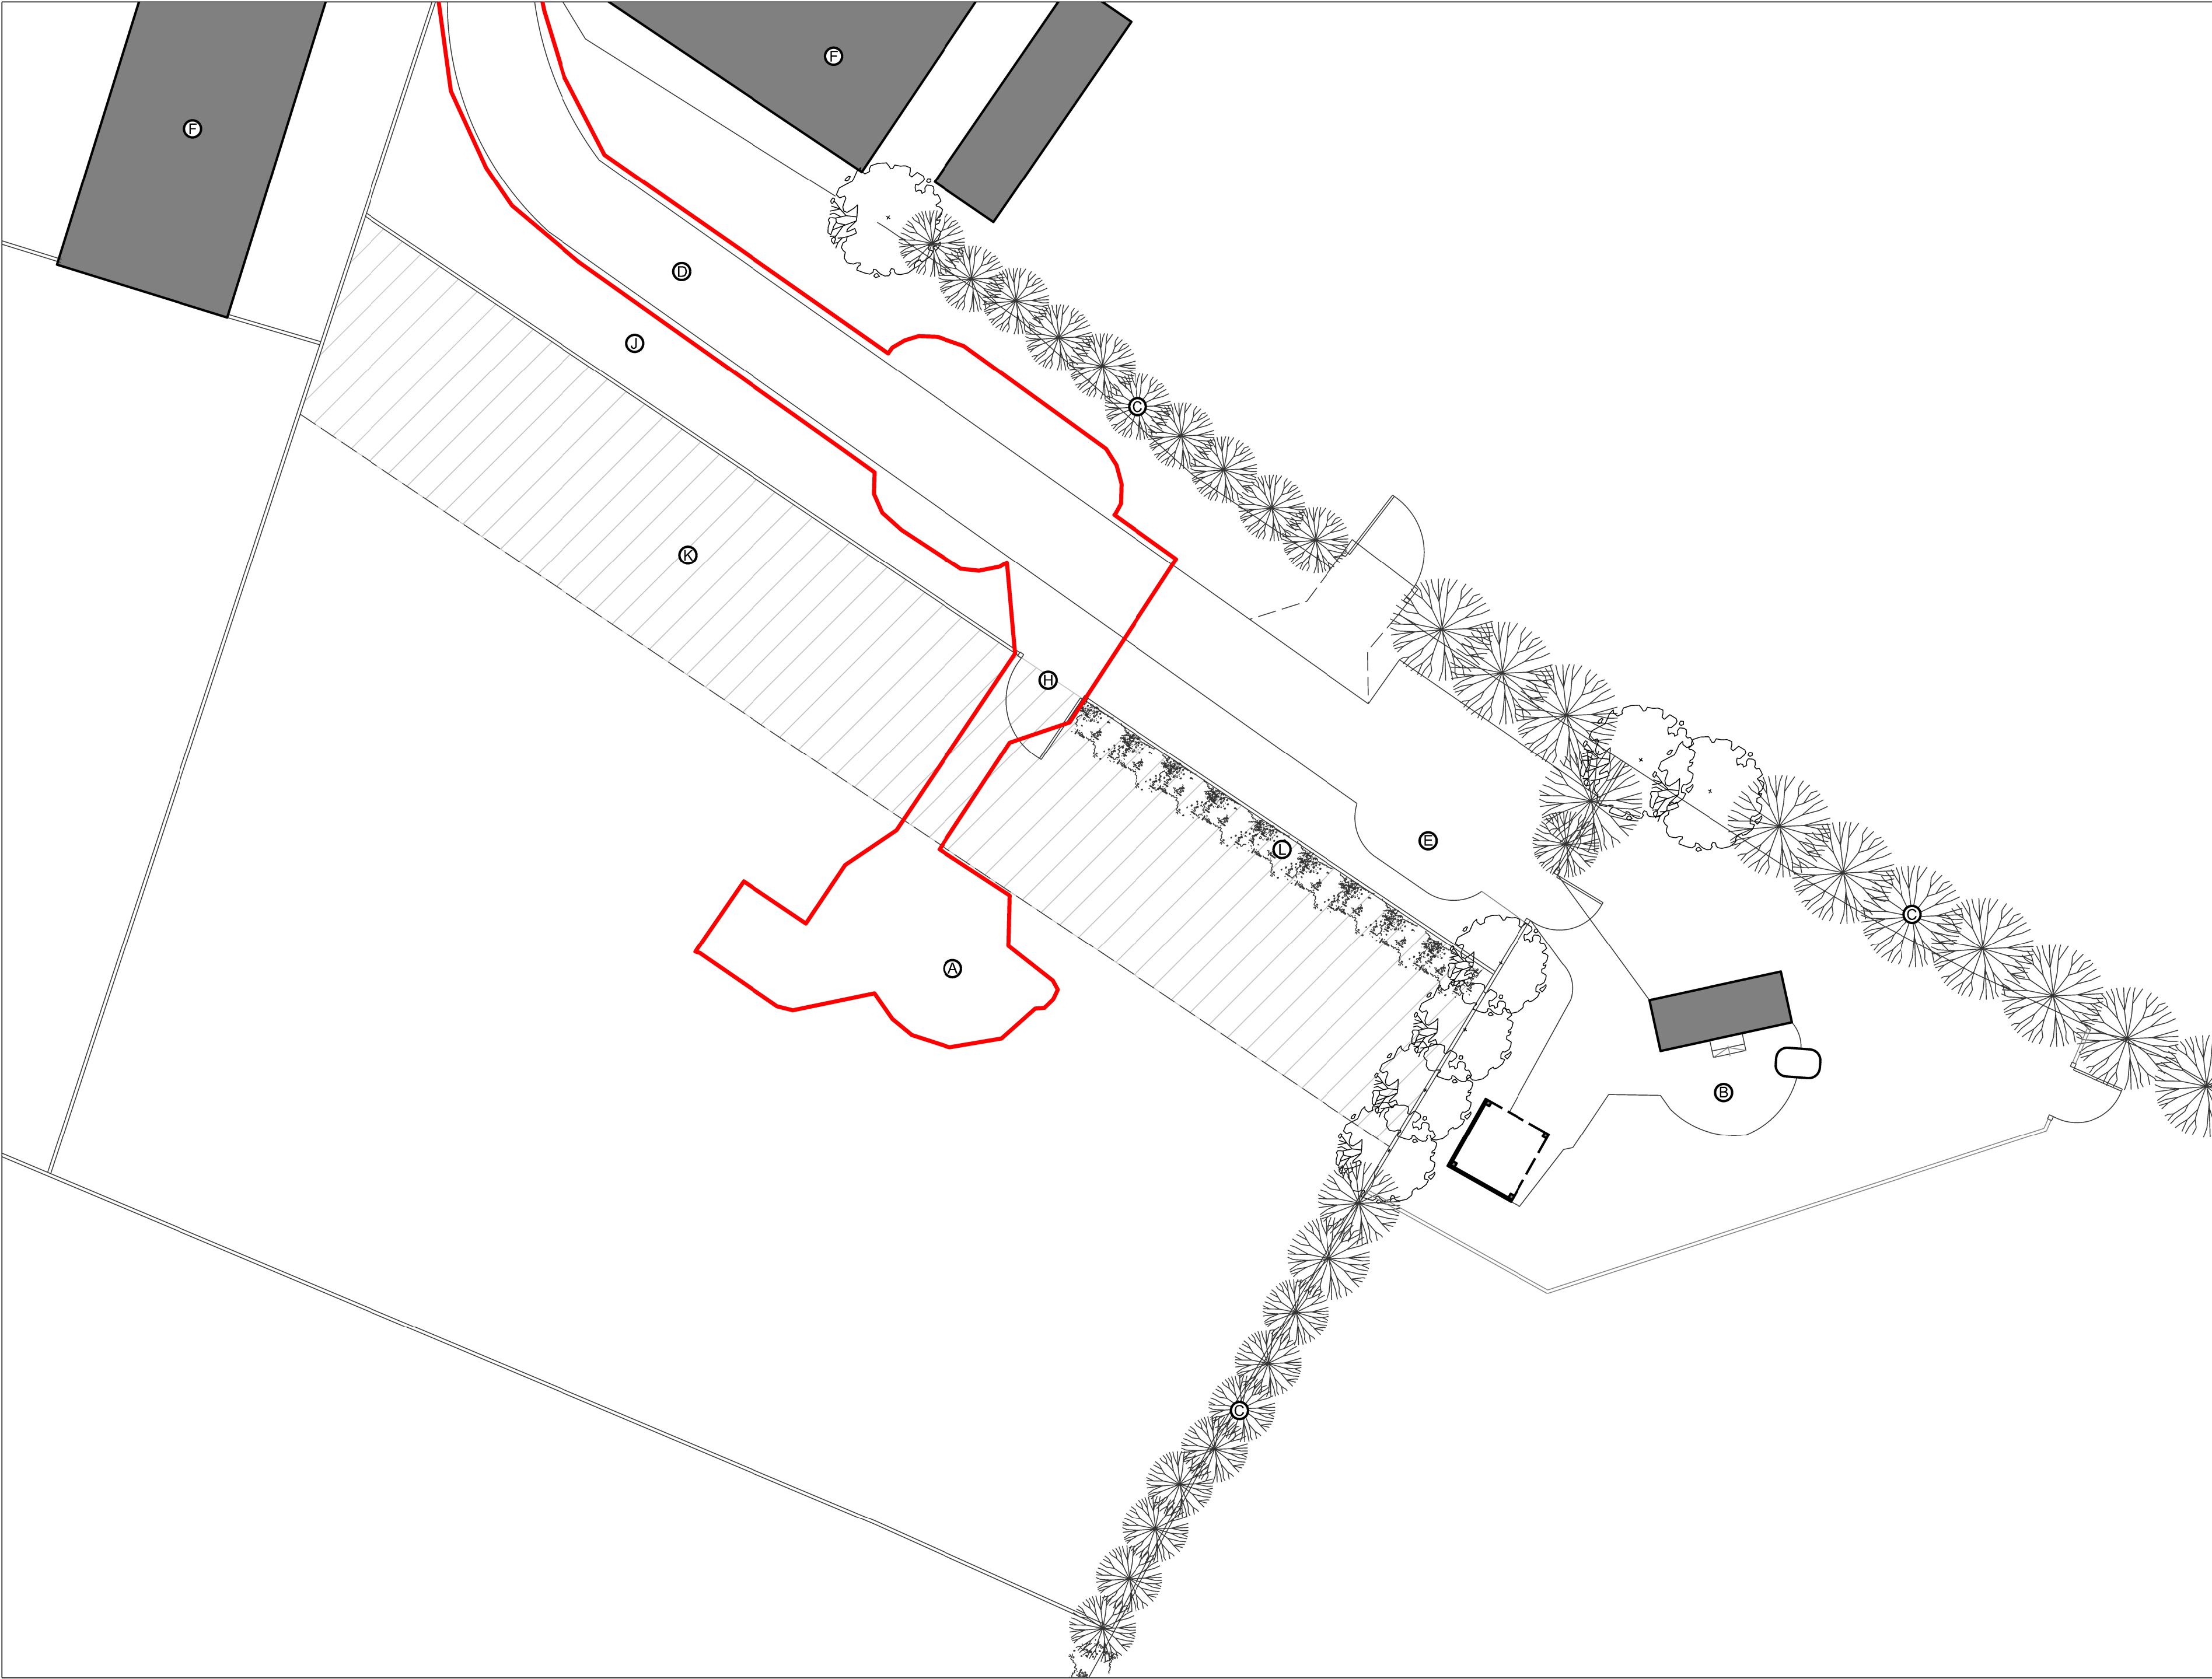

Contractors must check all dimensions on site. Only figured dimensions are to be worked from. Discrepancies must be reported before proceeding. This drawing is copyright. ©

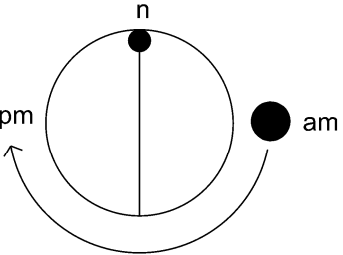

LEGEND

— Application Site Boundary
(Area = 640m² / 0.064 Hectare)

- NOTES**
- (A) Proposed Development Site (Within Existing Paddock)
 - (B) Existing Shepherds Hut (Consented Under Application: PL/2025/08379)
 - (C) Existing Hedgerow / Landscape Planting
 - (D) Existing Farm Track laid to Gravel
 - (E) Existing Parking / Turning Area for Existing Shepherds Hut (Laid to Gravel)
 - (F) Existing Barn / Sheds
 - (G) Not Used - Refer to P-Site-02
 - (H) Existing Gate
 - (J) Grass Verge
 - (K) Enhanced Grassland / Wildflower Seeding for Ecological Enhancement Under Application PL/2025/08379 (To be planted following approval of LEMP, currently submitted to LPA)
 - (L) Hedgerow Planting for Ecological Enhancement Under Application PL/2025/08379 (To be planted following approval of LEMP, currently submitted to LPA)

Rev	Date

Project
**Mr J Webb;
New Shepherds Hut Accommodation**

Drawing Title
Site Plan as Existing

Status
Planning

Drawing Number	Revision
P-Site-04	P01
Scale	Date
1:200	29.08.26

