



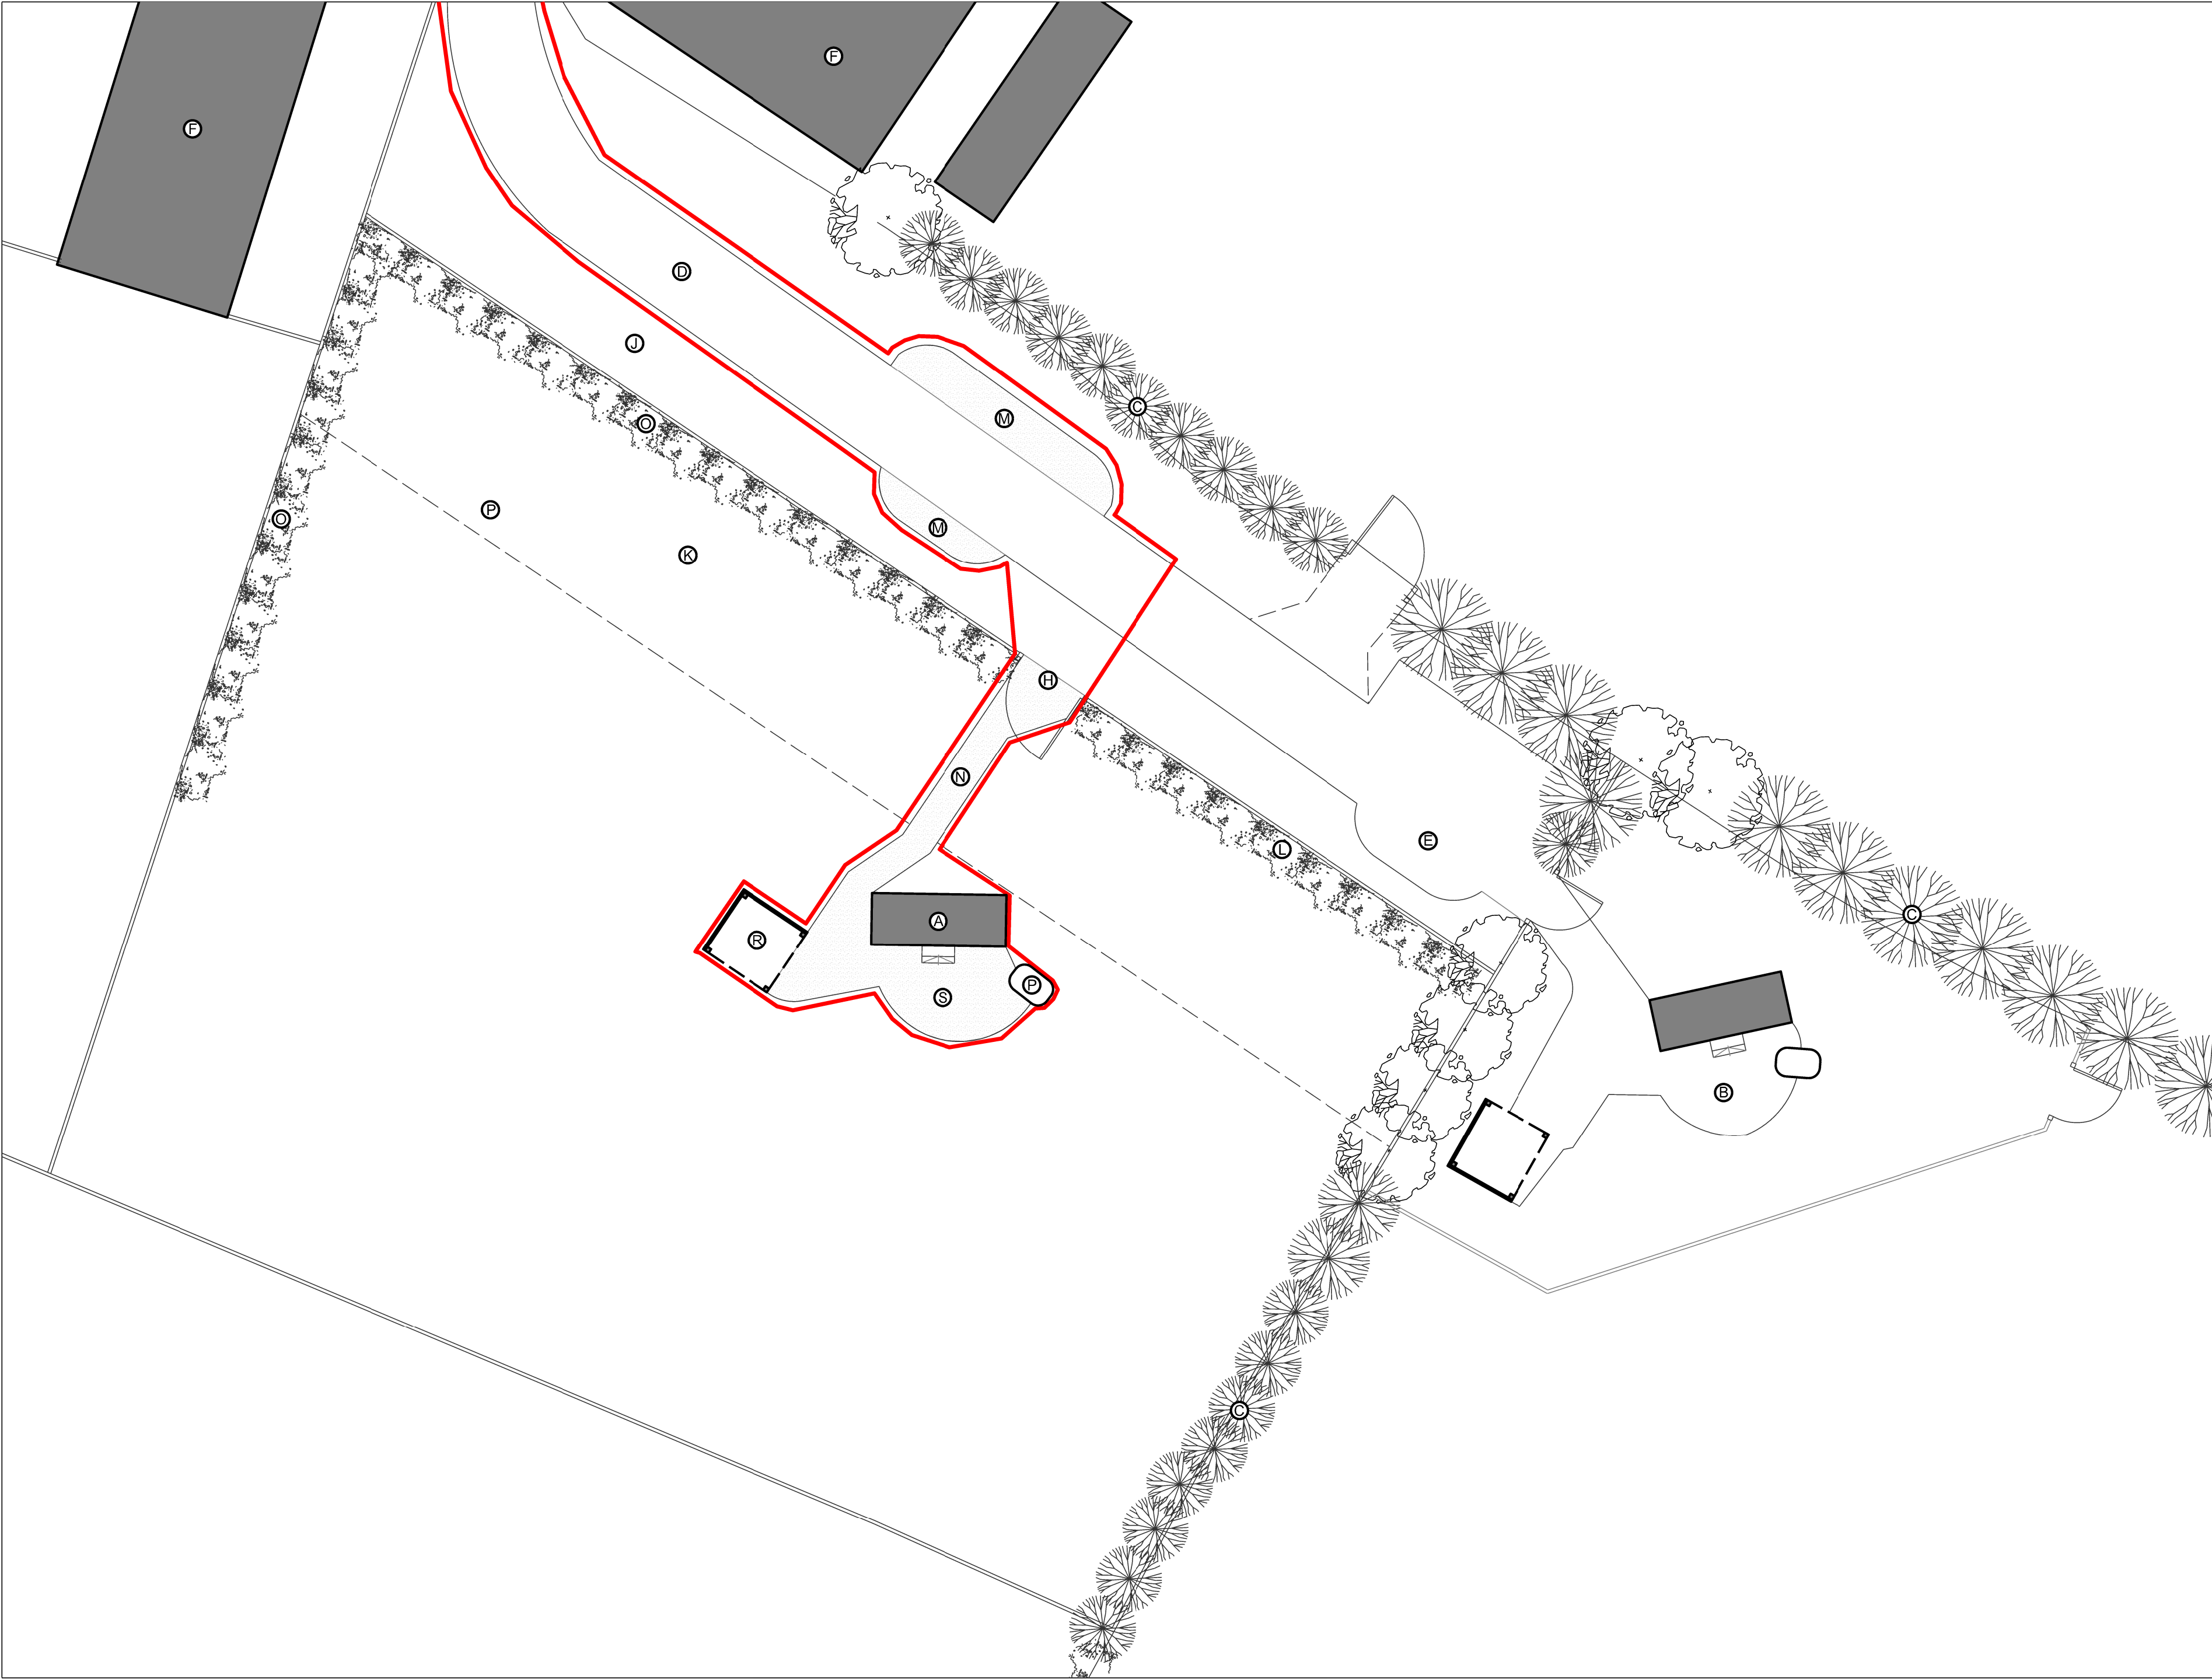

Contractors must check all dimensions on site. Only figured dimensions are to be worked from. Discrepancies must be reported before proceeding. This drawing is copyright. ©

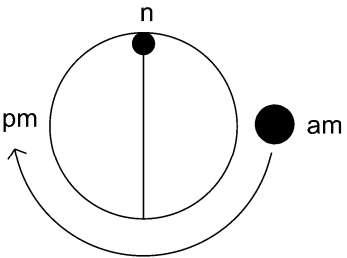

LEGEND

Application Site Boundary
(Area = 640m² / 0.064 Hectare)

NOTES

- (A)** Proposed Shepherds Hut
- (B)** Existing Shepherds Hut (Not affected by Proposed Works)
- (C)** Existing Hedgerow / Landscape Planting (Not affected by Proposed Works)
- (D)** Existing Farm Track laid to Gravel (Generally Not affected by Proposed Works)
- (E)** Existing Parking / Turning Area for Existing Shepherds Hut (Not affected by Proposed Works)
- (F)** Existing Barn / Sheds (Not affected by Proposed Works)
- (G)** Not Used - Refer to Drawing P-Site-03
- (H)** Existing Gate (Not affected by Proposed Works)
- (J)** Grass Verge (Generally Not affected by Proposed Works)
- (K)** Enhanced Grassland / Wildflower Seeding (Not Affected by Proposed Works)
- (L)** Hedgerow Planting (Not Affected by Proposed Works)
- (M)** Local Widening to Existing Track to Create Additional Parking / Turning Area for Proposed Shepherds Hut (Broadly Similar to Provision for Existing Hut)
- (N)** Access Path to Proposed Hut; Laid to Gravel
- (O)** Proposed Hedgerow Planting to Boundary
- (P)** Proposed Hot Tub
- (R)** Proposed Wood Store
- (S)** Proposed Gravel Area as Indicated

Rev	Date
Revision Details	

Project
Mr J Webb;
New Shepherds Hut Accommodation

Drawing Title
Site Plan as Proposed

Status
Planning

Drawing Number		Revision
P-Site-05		P01
Scale	Size	Date
1:200	A2	16.09.26

