

1006

Drawing Number


29346

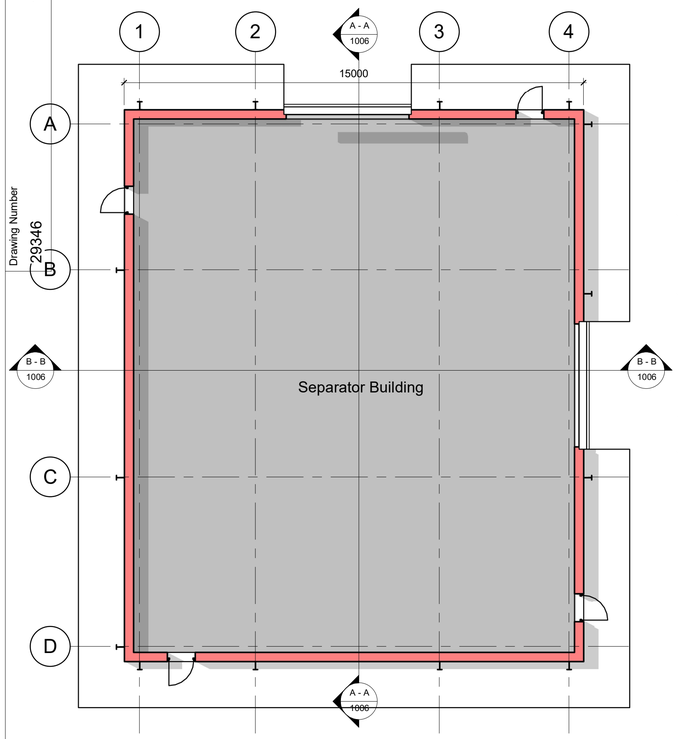


Ground Floor Plan
1 : 100

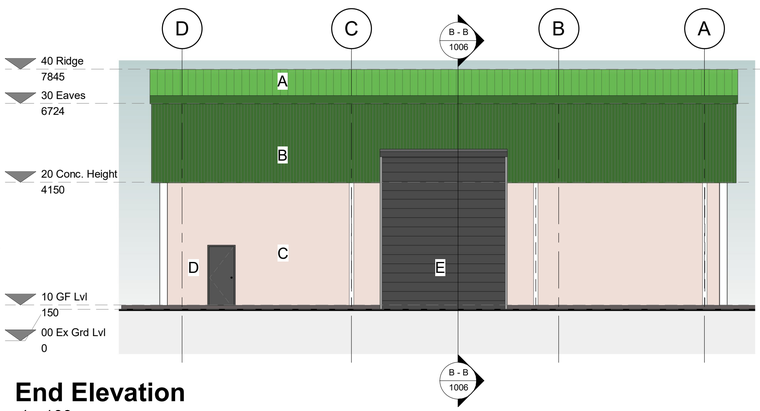


End Elevation
1 : 100

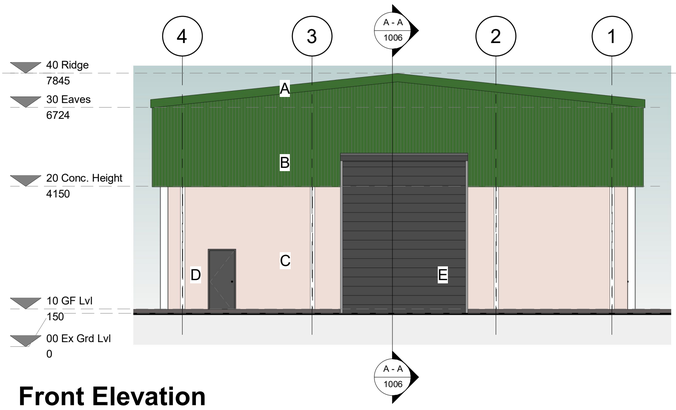


Front Elevation
1 : 100

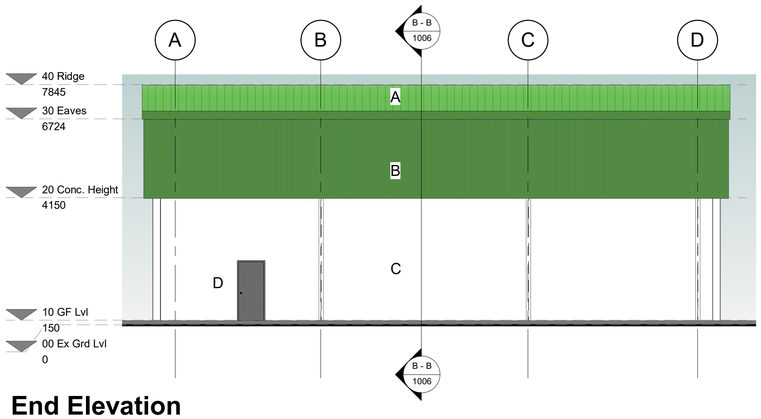


End Elevation
1 : 100

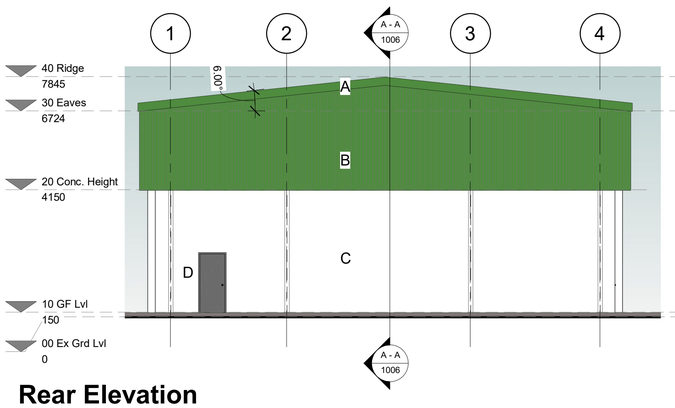


Rear Elevation
1 : 100

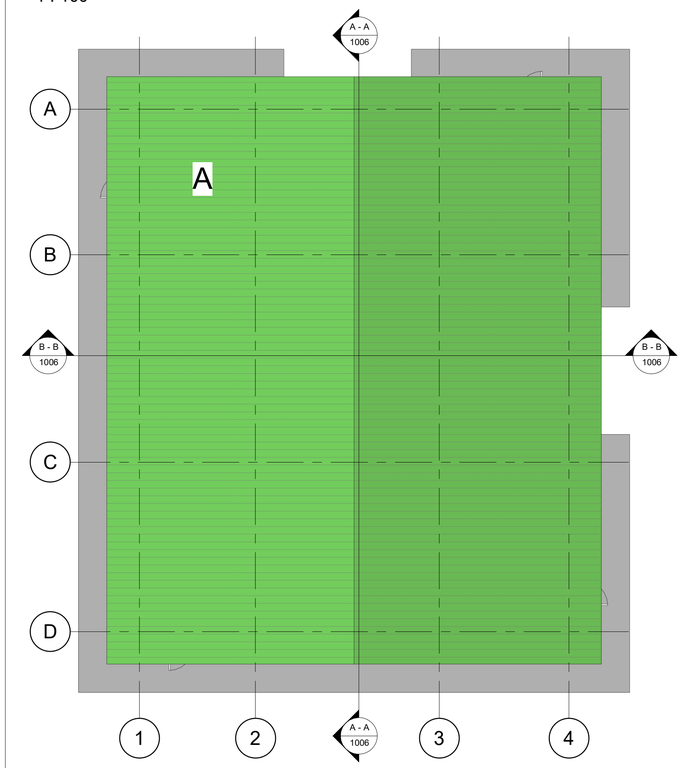

30 Eaves
1 : 100

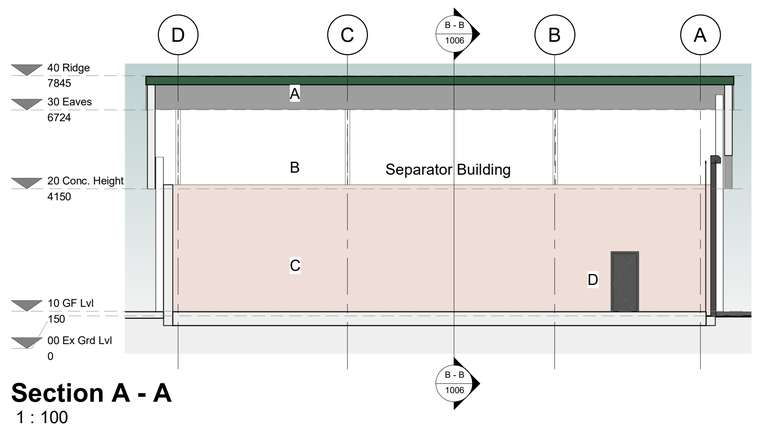

Section A - A
1 : 100

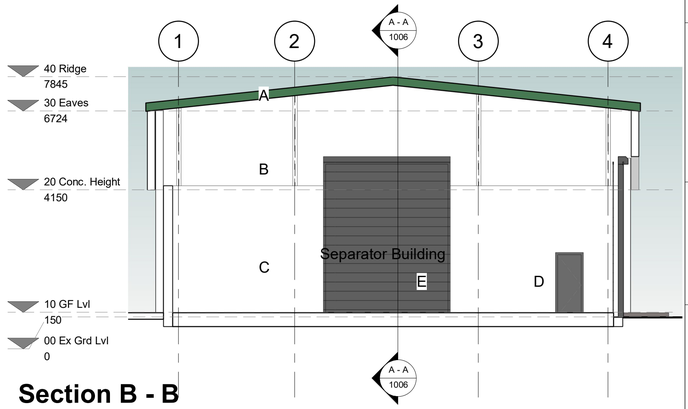

Section B - B
1 : 100

0m 2m 4m 6m 8m 10m

VISUAL SCALE 1:100 @ A1

Material Schedule:

A - Roof - Profile Cladding - RAL 6002 or 120-20-10
B - Walls - High level - Profile Cladding RAL 6002 or 120-20-10
C - Walls - Low Level Pre Cast Concrete wall Panels
D - Steel Doors and frames - Grey
E - Roller Shutter Doors - Grey

SAFETY, HEALTH AND ENVIRONMENTAL INFORMATION

Significant risks relating to the works of which this design relates are identified below:

Identified significant risks:

1
2
3
4
5
6

This drawing is to be used only for the purpose of the issue it was intended for.

For information relating to end use, maintenance, demolition, see Health & Safety files.

It is assumed that works will be undertaken by a competent Contractor to an approved method statement.

Legend / Notes

Rev	Date	Description	DR	CH
Status				Suitability

acorn BIOENERGY

Contractor(s)

GGP CONSULT

Project

AD Plant Developments

Drawing Title

Separator Building - Plans, Section and Elevations as Proposed

Designed	Designer	Signed	Date
Drawn	Author	Signed	Date
Checked	Checker	Signed	Date
Approved	Approver	Signed	Date
Scale(s)	As indicated @A1	ELR & Mileage	
Alternative Reference			Sheet of
Drawing Number	29346	1006	Revision

Sheet Size A1 594 x 841