


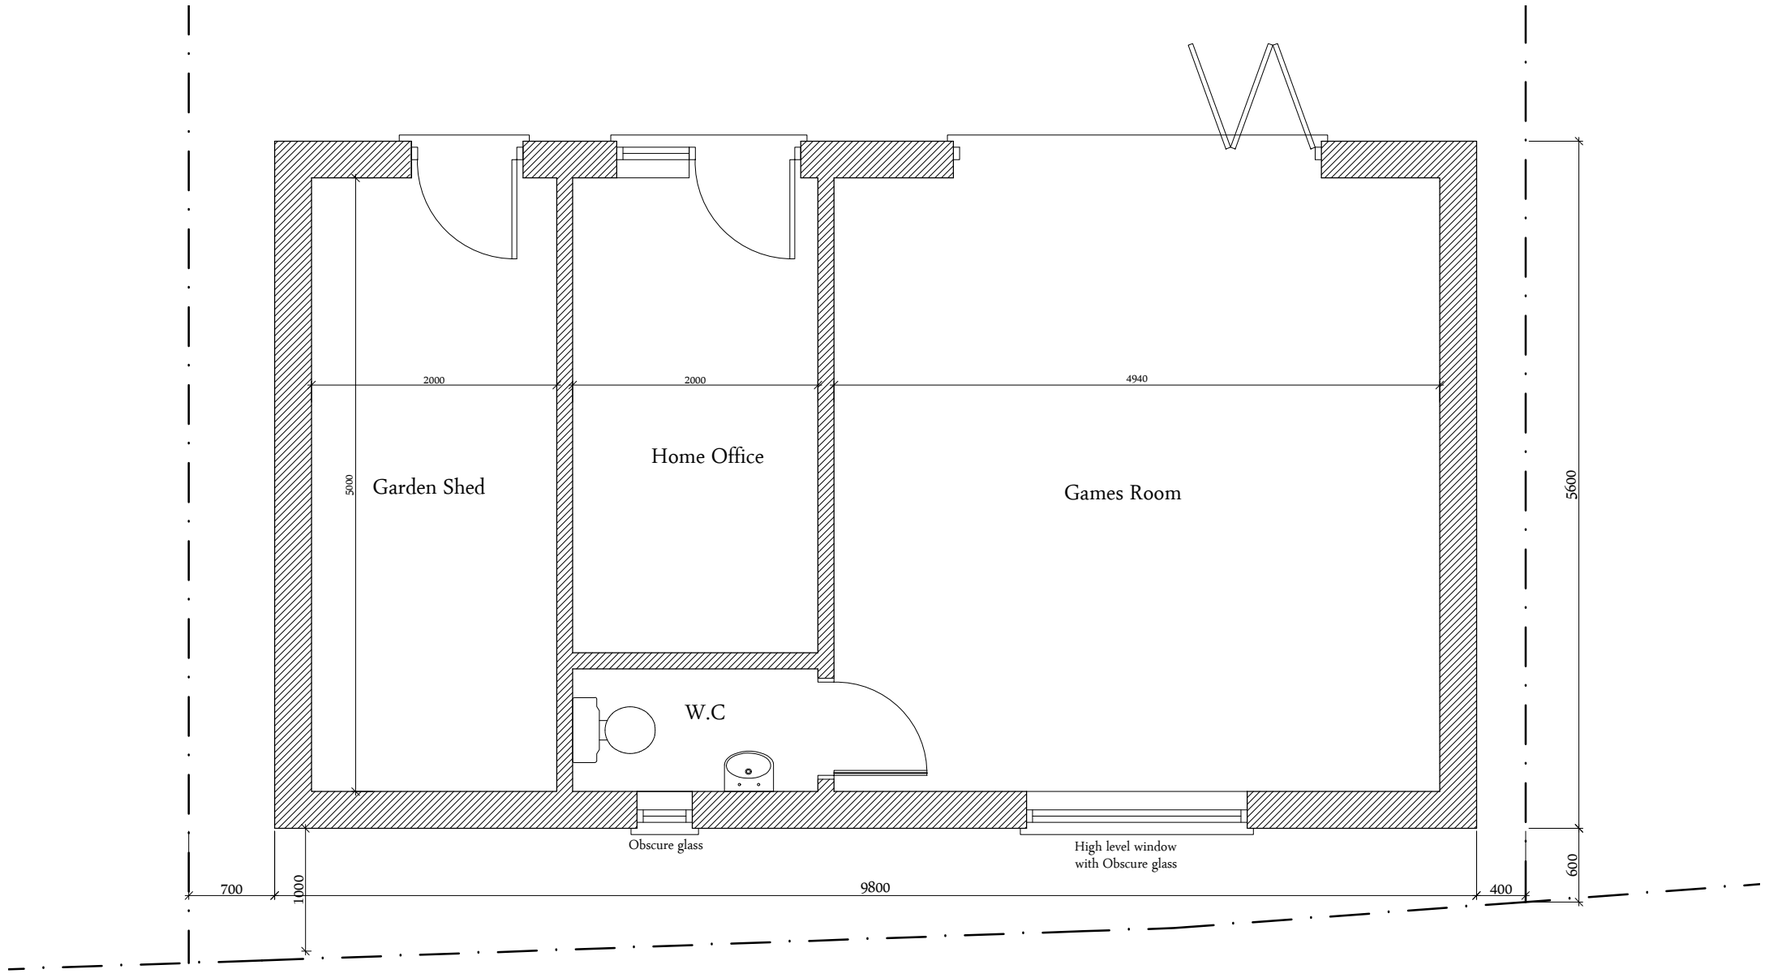


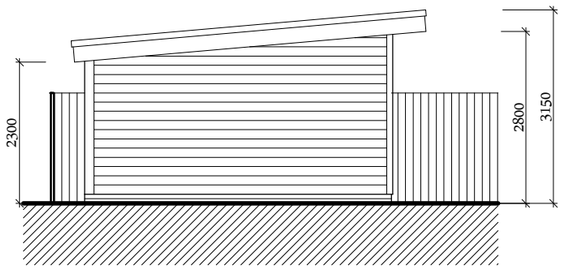

South Elevation

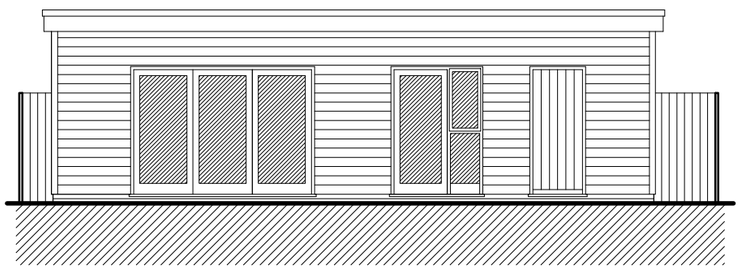


East Elevation

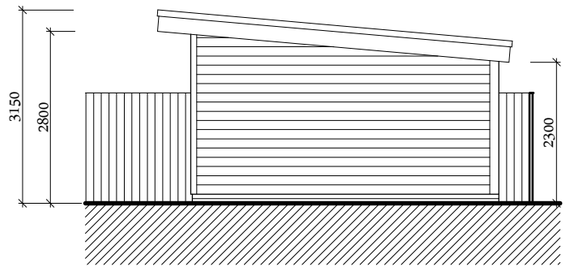

North Elevation

Rubber/single ply membrane flat roof

Treated timber cladding, with low level brickwork

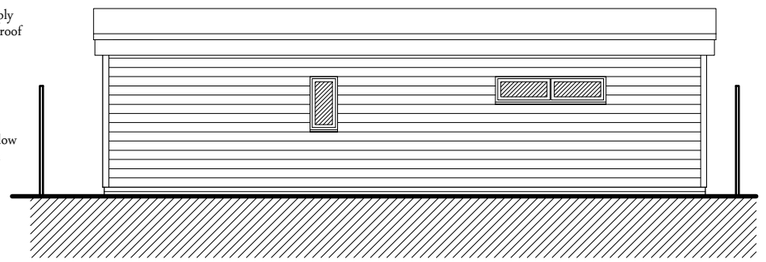

West Elevation

NOTES:

1. This drawing is copyright of Larkham Design Ltd and must not be used without their permission.
2. This drawing has been produced to support a planning application and should not be used for any other purpose

N

Metres
0 1 2 3 4 5

Scale Bar (1:100 at A3)

Rev	Amendment	Date
	Planning Application Issue	

LARKHAM DESIGN LTD
ARCHITECTURAL SERVICES
Field View Barn, Longhedge, Salisbury, Wilts. SP4 6RS
Tel: 01722 322193 info@larkhamdesign.co.uk
www.larkhamdesign.co.uk

Client & Project Address:

Mr & Mrs C Short

9 Riverbourne Road,
Laverstock,
Salisbury, Wilts.
SP1 1NU

Project Description:

Proposed 1st Floor Rear Extension, Internal Alteration & Garden Office

Drawing Title:

Proposed Garden Office Plan & Elevations

Scale: 1:50 & 1:100 at A3

Drawing Ref: 0979/Pr/02

Rev: