0 5m 10m



South Elevation




West Elevation



North Elevation

East Elevation

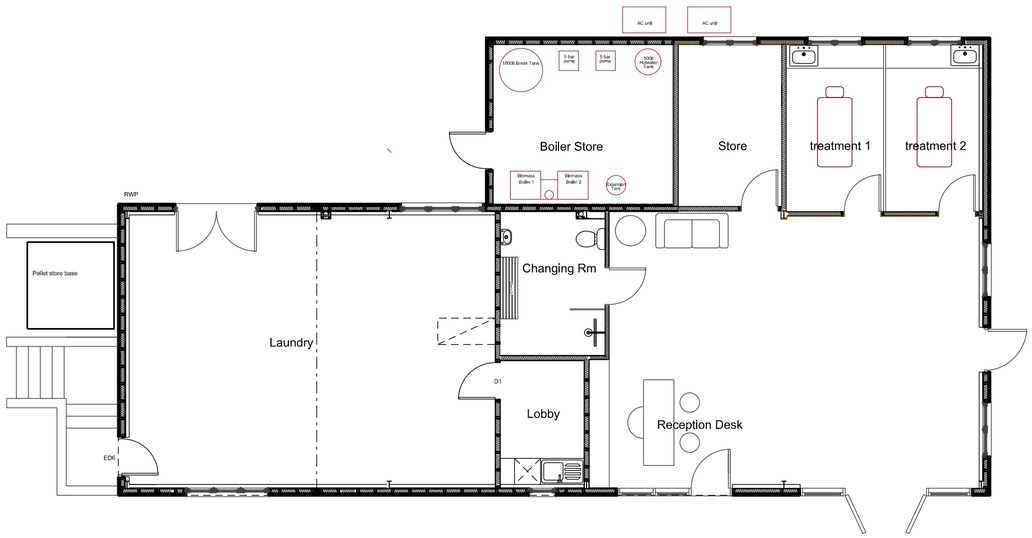

Plans

NOTES

$FILE$
$PENTBL$$
$DATE$

REVISIONS

rev	date	

CLIENT

Hillside Cottage ltd

PROJECT

Hillside,
45 Westbury Rd,
Edington,
Wiltshire.

DRAWING

Spa Barn

The Old Ride
Bath Road
Bradford on Avon
Wiltshire
Tel 01225 865220
Fax 01225 866086

ASHLEY DESIGN

SCALE 1:100
DATE MAS
DRAWN November 2018
CHECKED

DRAWING NUMBER

2540-SB-15

REVISIONS

All rights described in Chapter IV of the Copyright,Designs and Patents Act 1988 has been generally asserted, © 2011 Ashley Design Associates,Contractors must check all dimensions on site,Only figured dimensions are to be worked from Discrepancies are to be reported immediately before proceeding