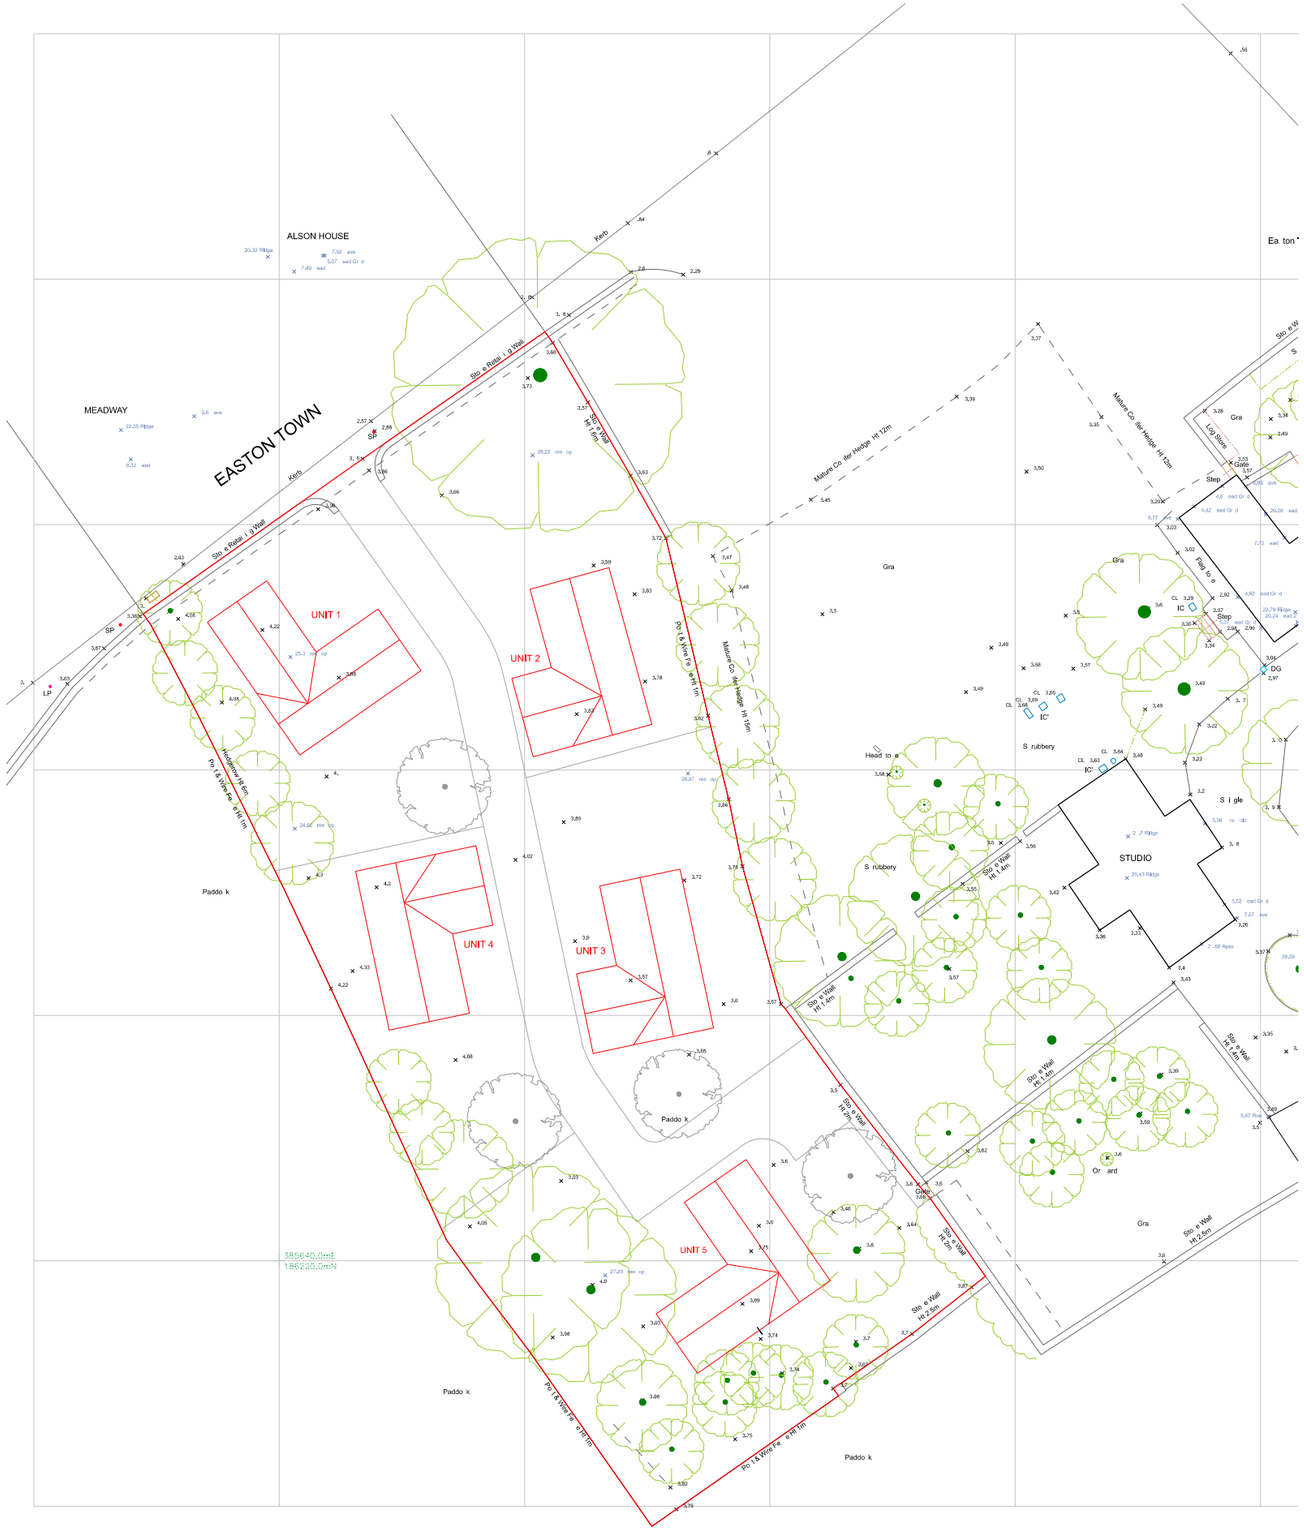


0 10 20 30 40 50 m

1 Use figured dimensions only.
2 Do not scale from this drawing.
3 All dimensions to be checked on site and the Architect to be informed of any discrepancies before construction commences.
4 All references to drawings refer to current revisions of that drawing.
5 Structural and services information shown is indicative only. Refer to consultants' drawings for details and setting out.
6 All work and materials to be in accordance with current applicable statutory legislation and to comply with all relevant codes of practice and British and European standards.

REVISION	DATE	CHK
-	-	-

PROJECT PRATERS FARM PADDOCK
TITLE PROPOSED SITE PLAN ROOF PLAN
STATUS PLANNING
SCALE 1: 500@A3
DATE 11.08.2025

Wood Architecture & Design Ltd
Info@wood-arch.com

PROJECT	DRAWING No.	REVISION
056	P-102	-