
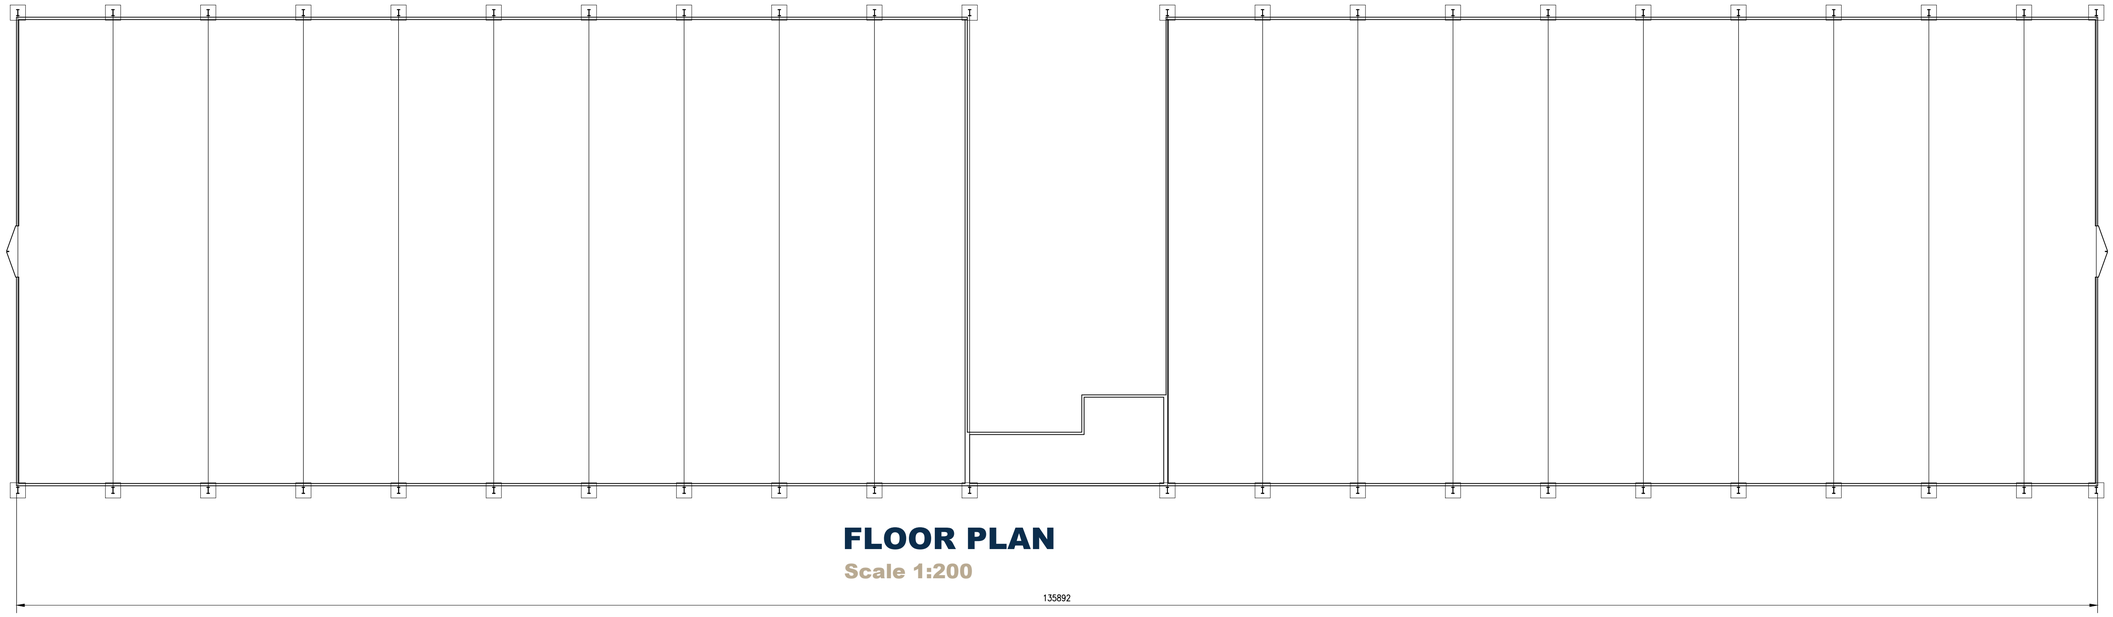



FLOOR PLAN

Scale 1:200

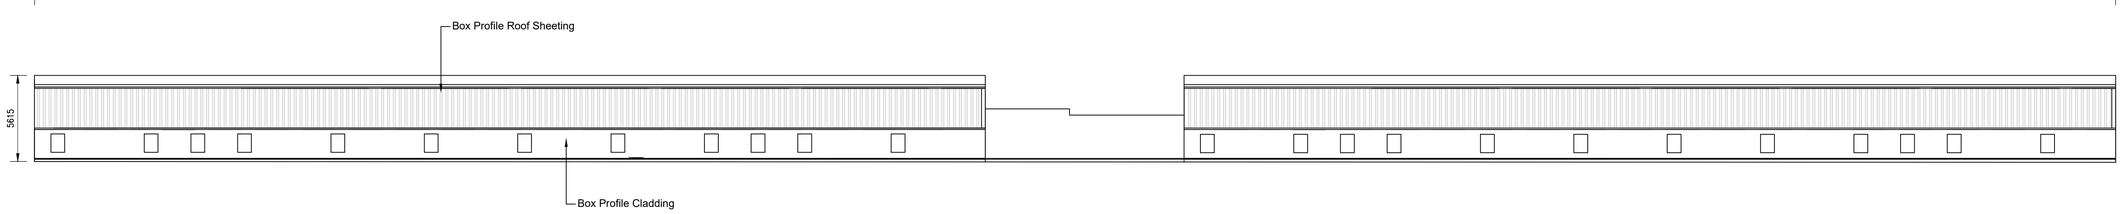


NORTHWEST ELEVATION

Scale 1:200

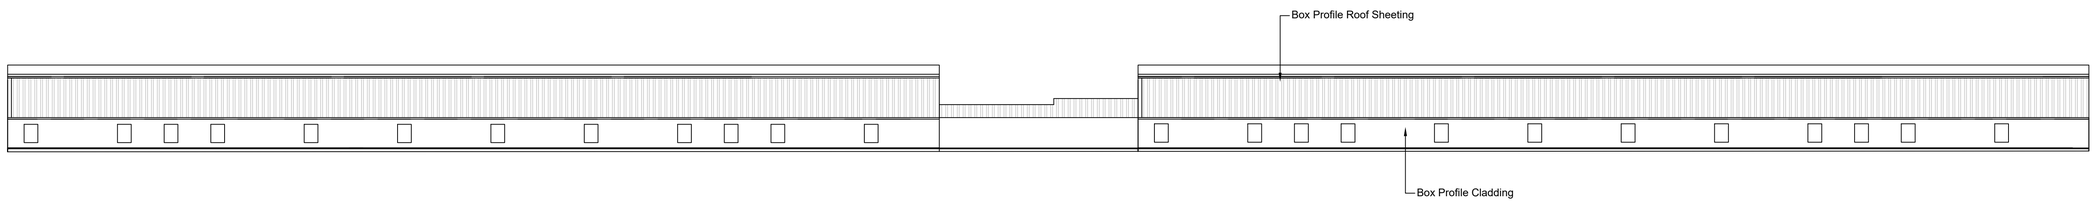


SOUTHEAST ELEVATION

Scale 1:200

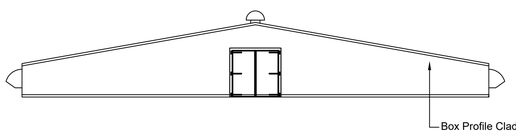

SOUTHWEST ELEVATION

Scale 1:200

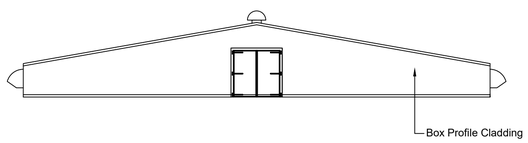

NORTHEAST ELEVATION

Scale 1:200

RICS Regulated by RICS

NOTES:

1. Use written dimensions only. All dimensions to be checked on site and any discrepancies reported to ACORUS immediately. If in doubt ask.
2. Where relevant, significant hazards have been identified on the drawing. Hazards which should be obvious to a competent contractor or unforeseeable have not been identified.
3. This drawing is confidential and remains the exclusive property of ACORUS.
4. Ordnance Survey Paper Map Copying Licence Number: 100039456.

© ACORUS Rural Property Services Ltd.

1:200

0 5 m 10 m 20 m 30 m 40 m

N W E S

PLANNING ISSUE

Rev	Date	Description	Dwn	Chk
Rev.	Date.	Amendment.	Drawn	Checked

PROJECT

Mr R Lanning
Oakstone Farm, Bratton Road, West Ashton
Trowbridge, Wiltshire BA14 6AX

TITLE

Poultry Extensions
Building 2 existing plan and elevations

SCALE	DATE	DRAWN BY	CHECKED BY
AS SHOWN @A1	JUN 25	JT	JW

JOB & DRAWING NO. JW/2401/0425 – 200_06

REVISION

acorus
Planning. Design. Property.
acorus.co.uk