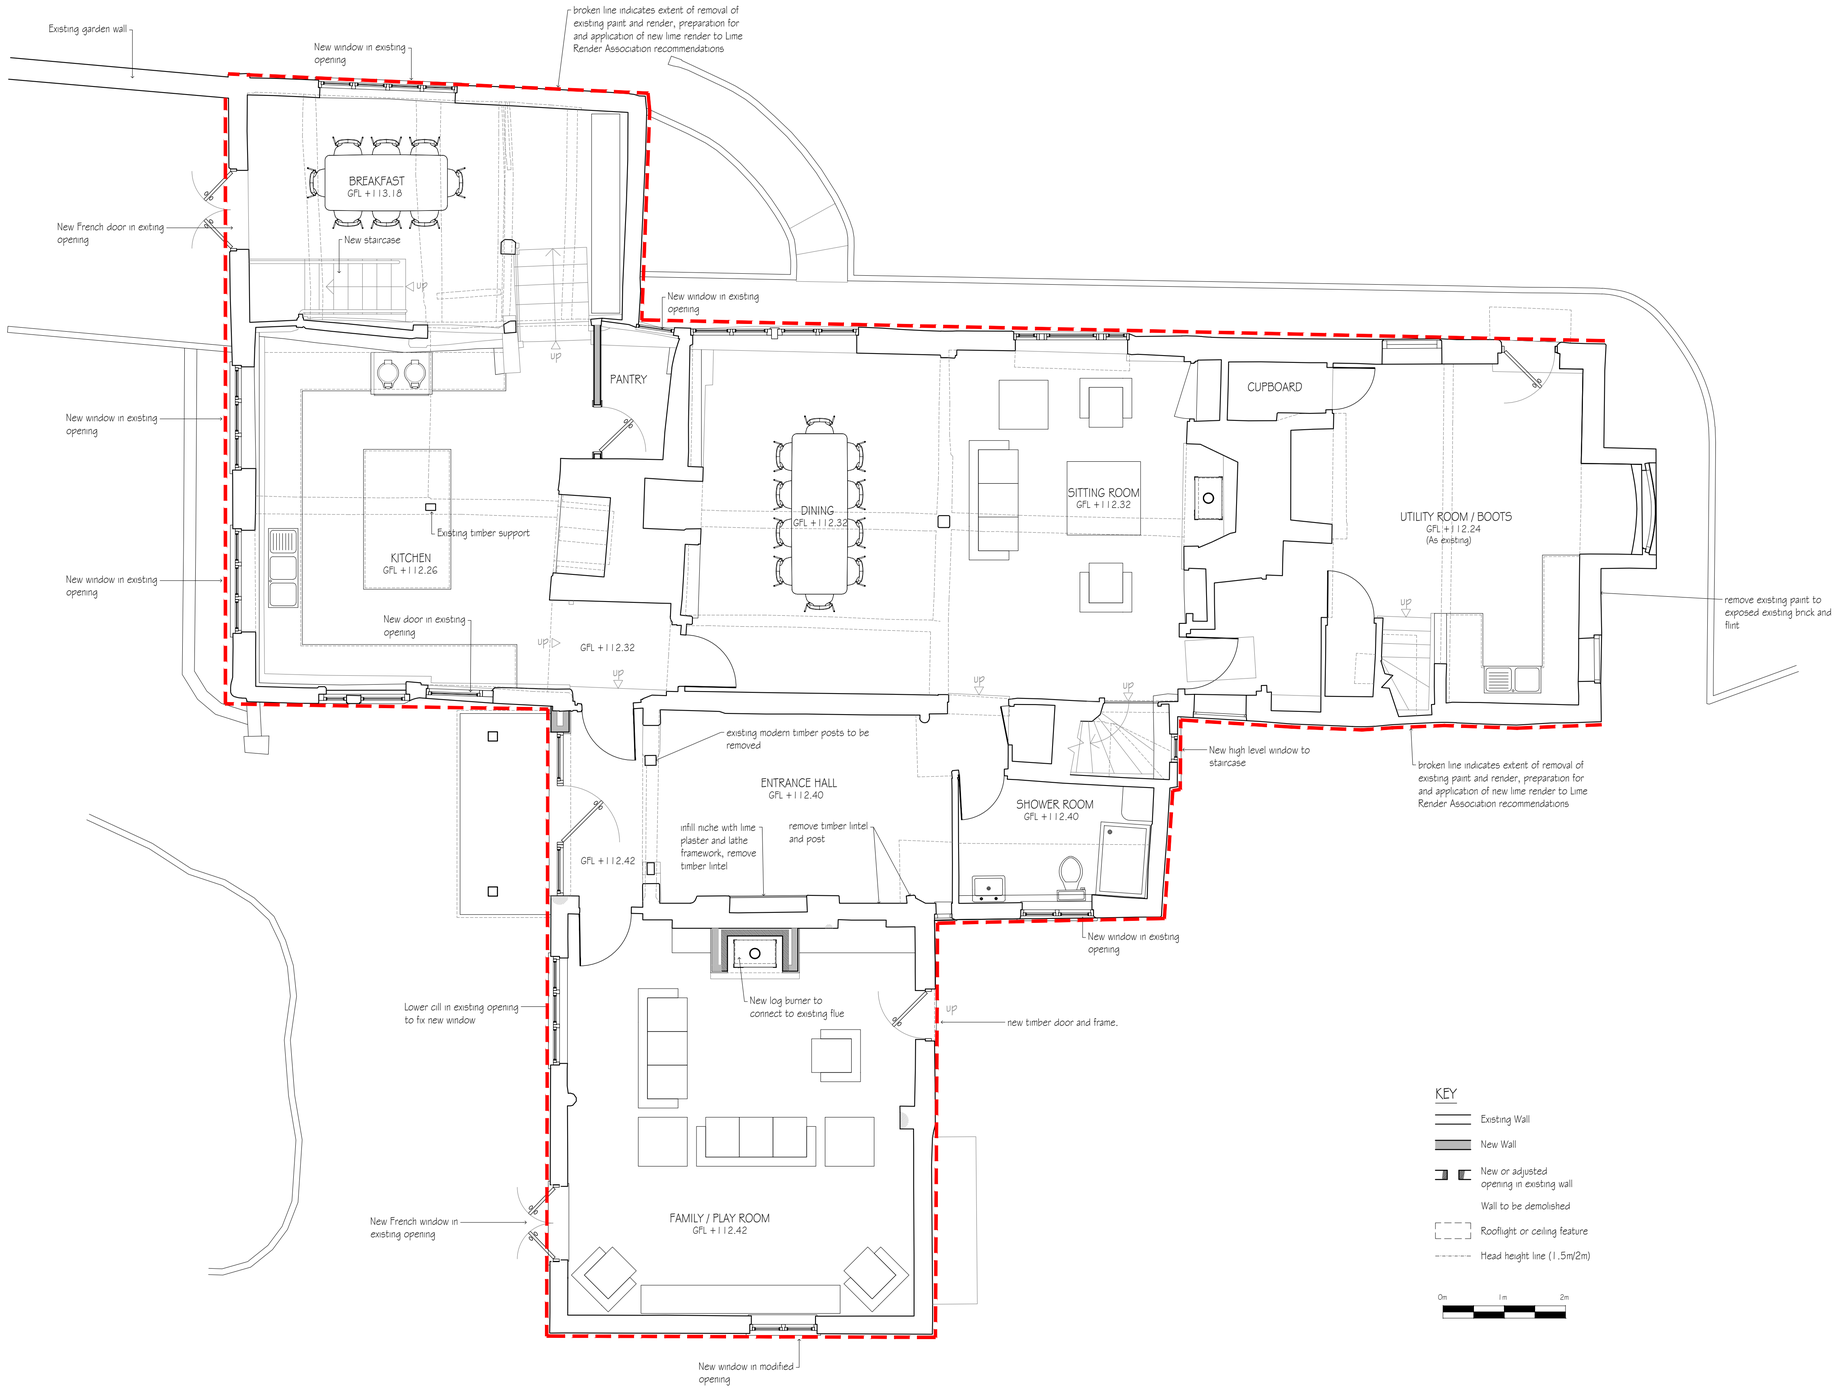



KEY

- Existing Wall
- New Wall
- New or adjusted opening in existing wall
- Wall to be demolished
- Rooflight or ceiling feature
- Head height line (1.5m/2m)

0m 1m 2m

| | | | |
|---|---|---|---|
| F | Minor revisions | DB | 07.10.25 |
| E | Client revisions added | DB | 26.09.25 |
| D | Client revisions added | DB | 12.09.25 |
| C | Glazed screen removed, extg wall retained | BL | 31.07.25 |
| B | Design Scheme updated (JF 08.07.25) | - | 08.07.25 |
| A | Added clients's comments (JF 26.06.25) | - | 30.06.25 |
| revisions | | initial | date |

Contractors, Sub Contractors and Suppliers are to check all relevant dimensions and levels of site and buildings before commencing any shop drawings or building work.

This drawing is copyright and may not be reproduced in any part of form without the written consent of Fowler Architecture and Planning

project

WEST HOUSE
Ramsbury SN8 2QN

drawing

# Proposed Ground Floor Plan

| scale | drawn by | date |
|---|---|---|
| 1:50 @A1 | - | May'25 |

| drawing no | rev |
|---|---|
| 240510-02 | F |

FOWLER ARCHITECTURE & PLANNING

39 High Street
Pewsey
Wiltshire
SN9 5AF

tel (01672) 569444
fax (01672) 569488
enquiries@faap.co.uk