


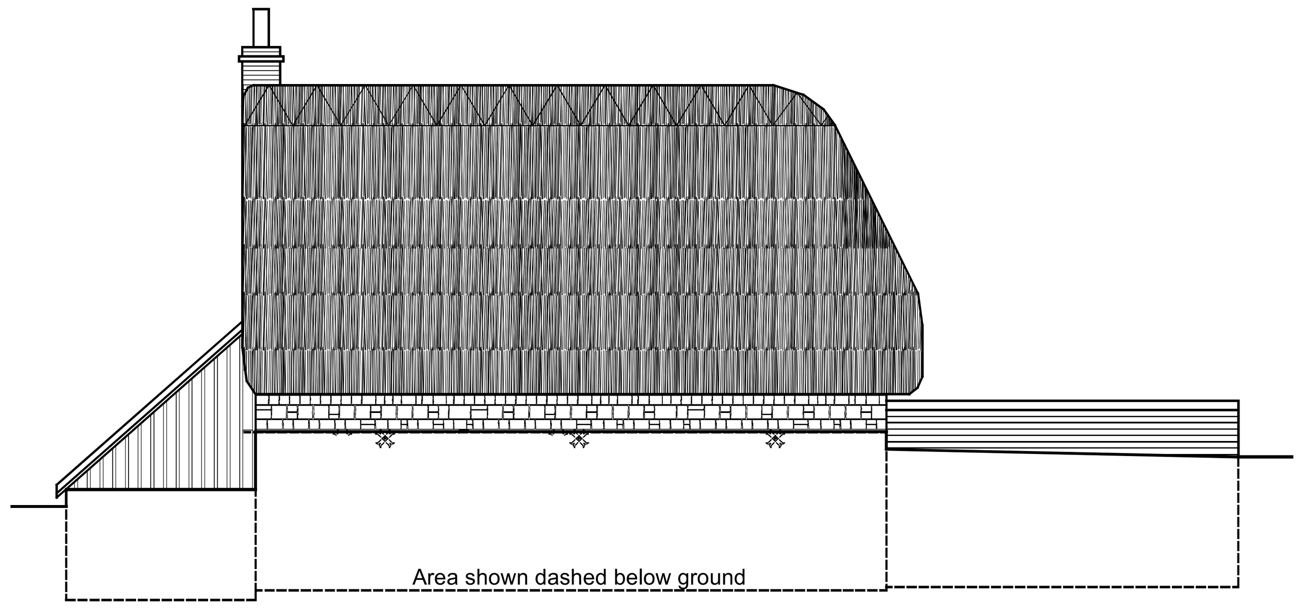


Existing West Elevation

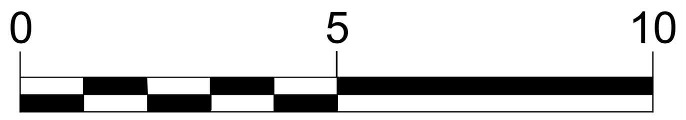


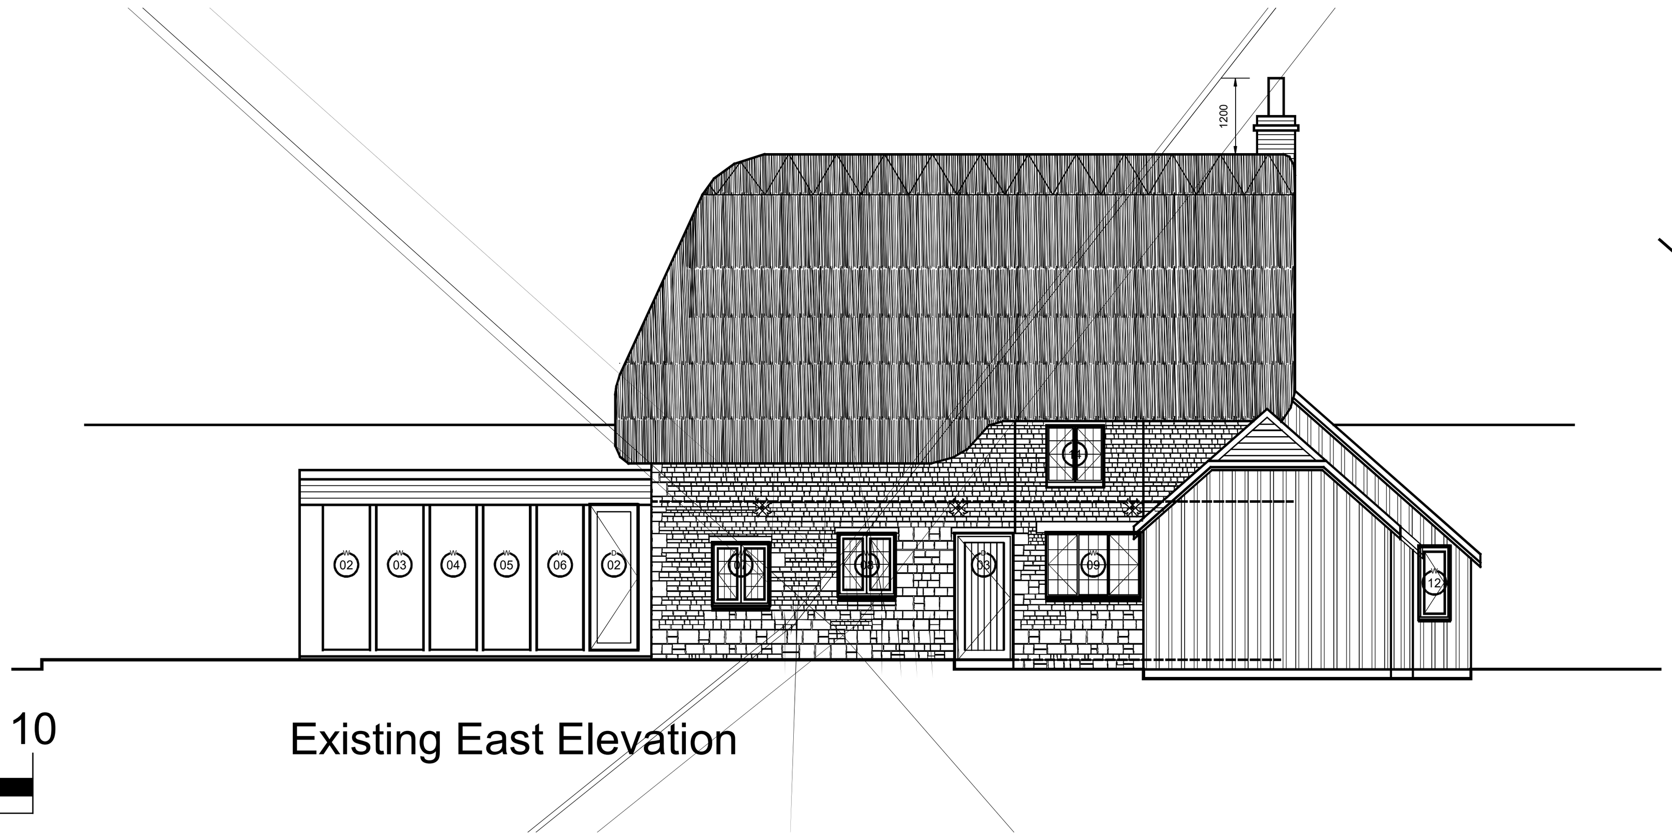


Existing East Elevation

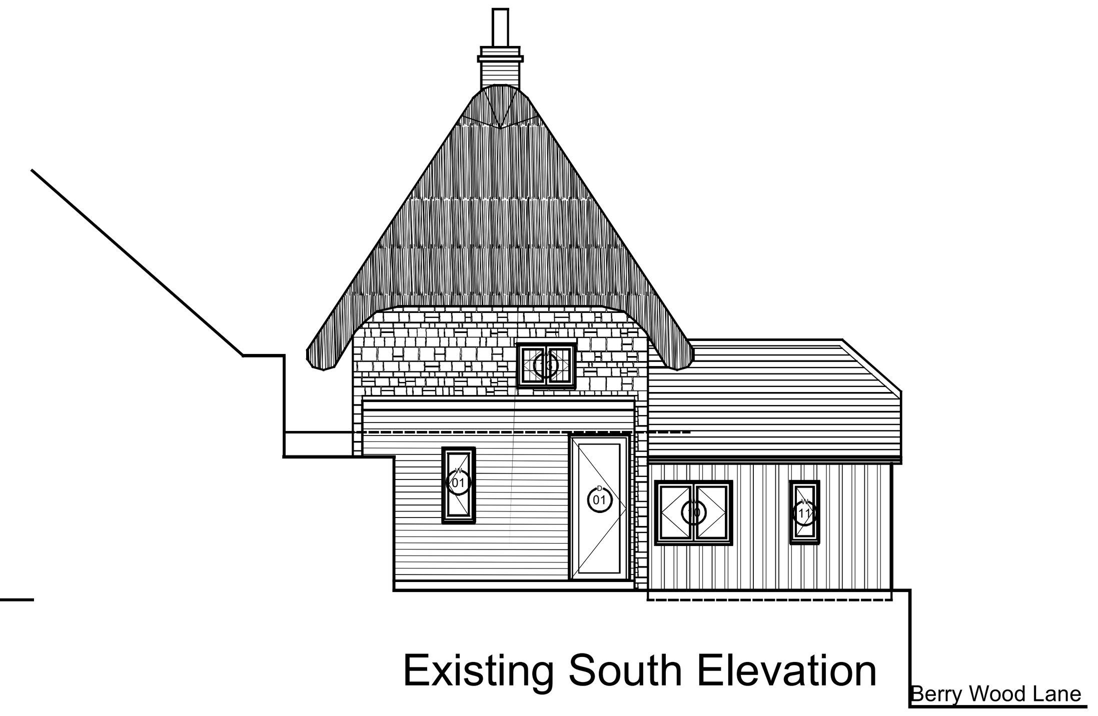


Existing South Elevation

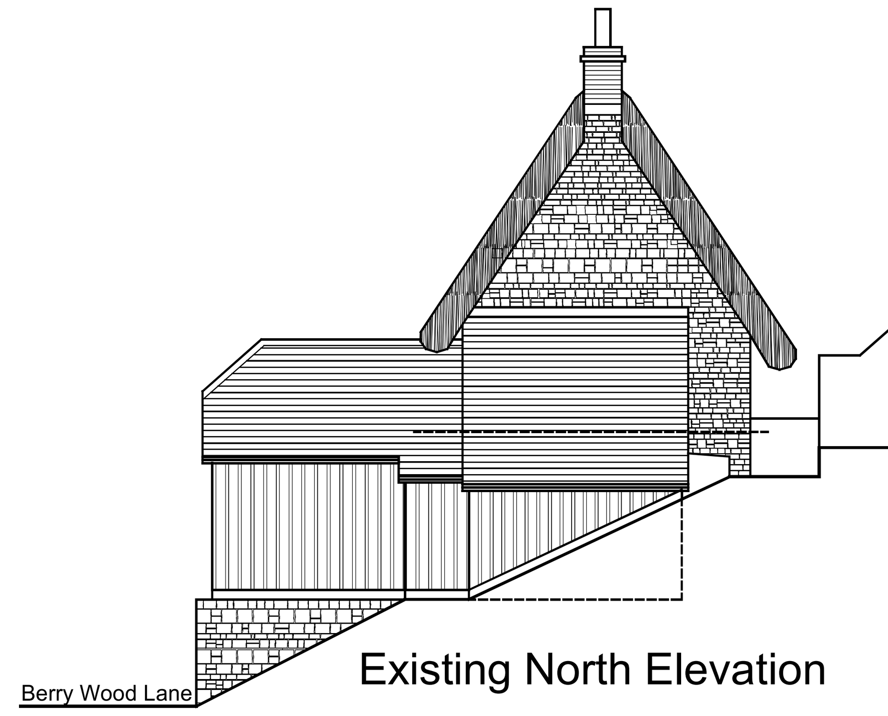


Existing North Elevation

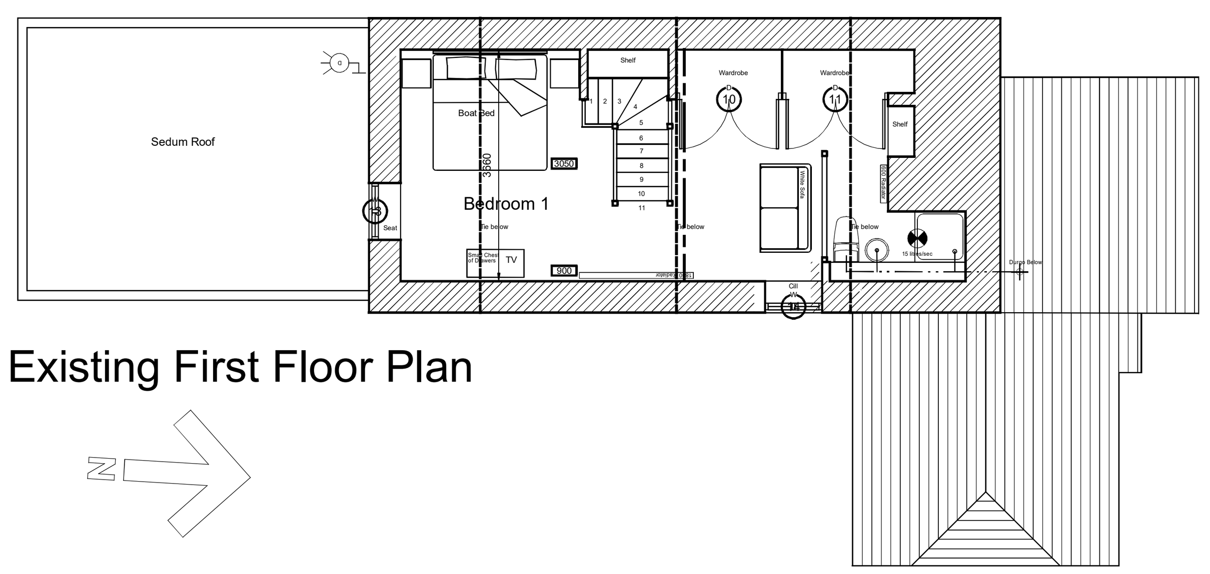

Existing First Floor Plan

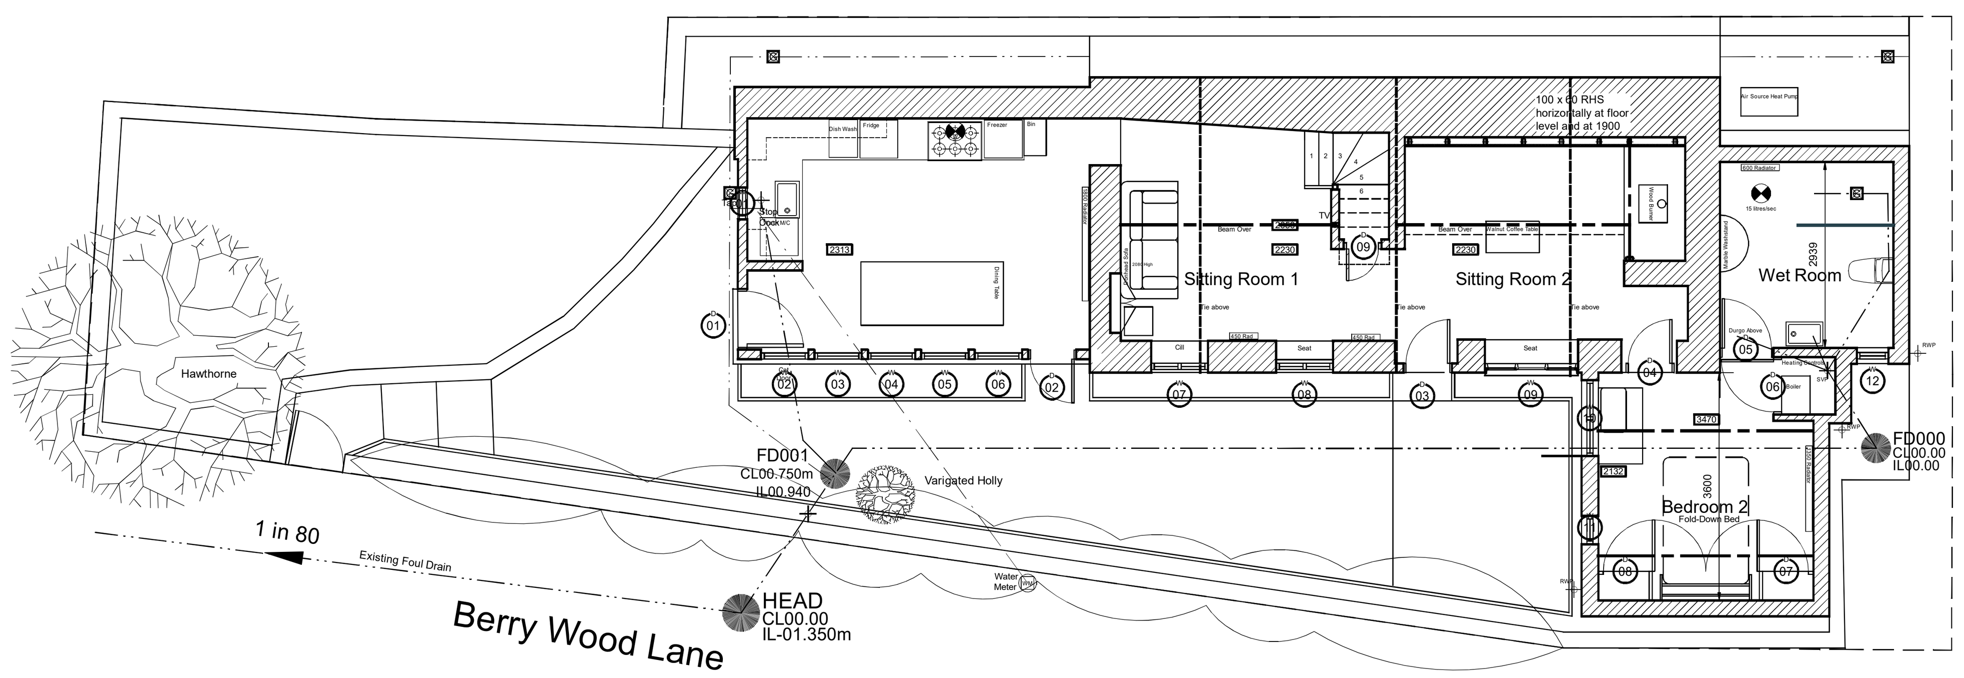

Existing Ground Floor Plan

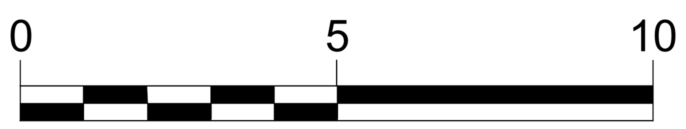

Stephen Guild
The Croft
Berry Wood Lane
Donhead St Mary
Shaftesbury
Wiltshire
SP7 9DH
Telephone: 07854 912803
email: sjguild@btinternet.com

PROPOSED ALTERATIONS

The Croft, Berry Wood Lane
Donhead St Mary
SP7 9DH

date	scale	name
March 2024	1:100	S Guild

drawing no	revision no
003	

EXISTING
Plans & Elevations
Planning Portal
Ref PP-13415465