
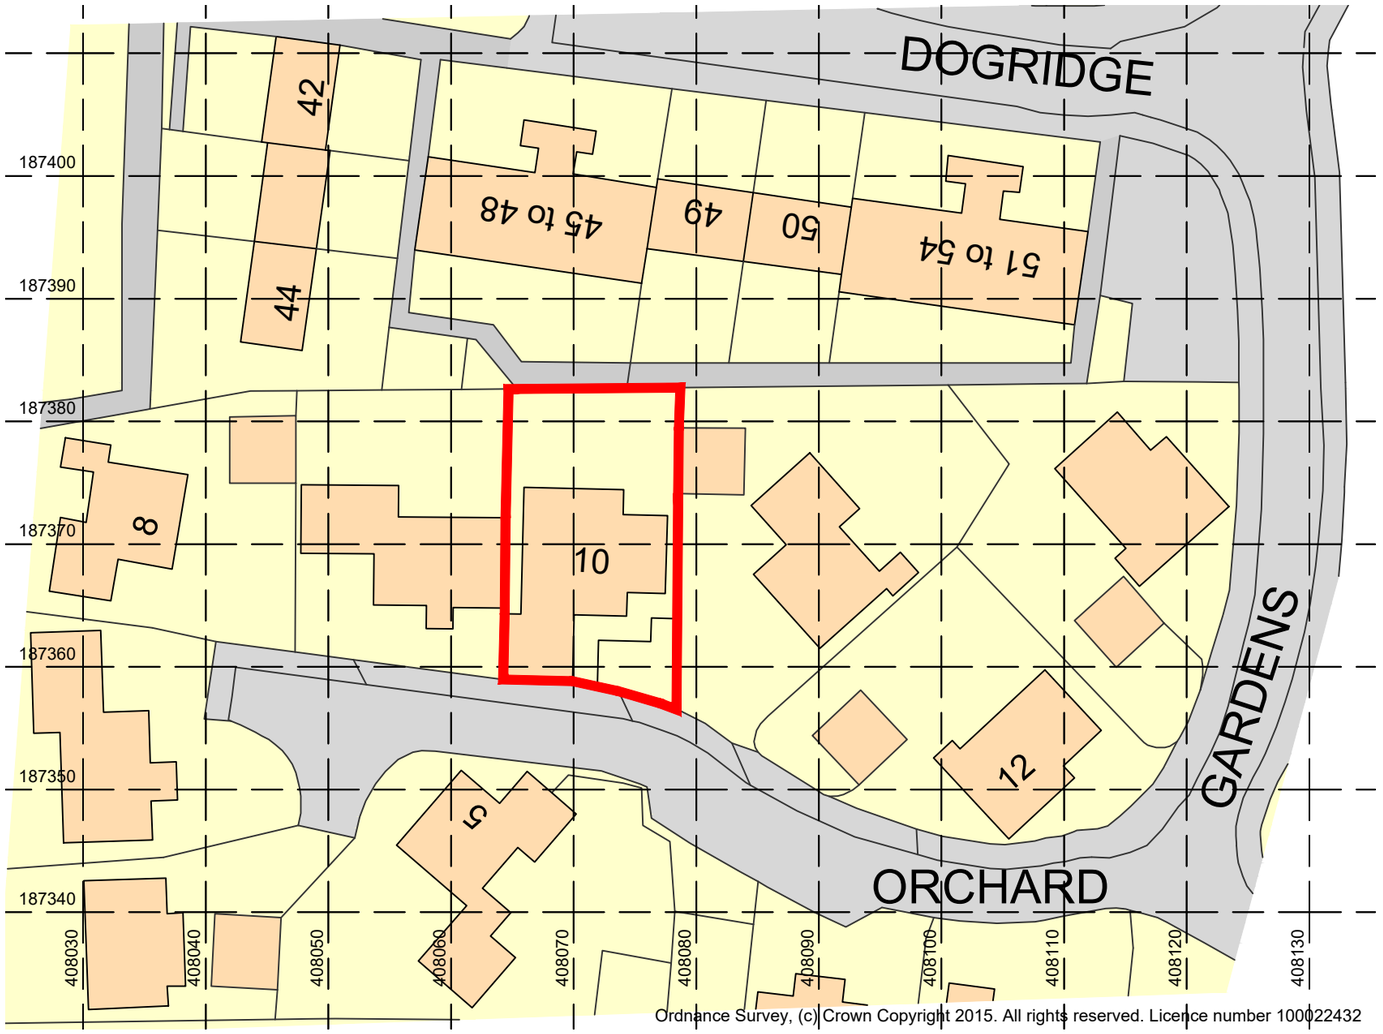


Ordnance Survey, (c) Crown Copyright 2015. All rights reserved. Licence number 100022432

01 Location Plan
Scale: 1:500

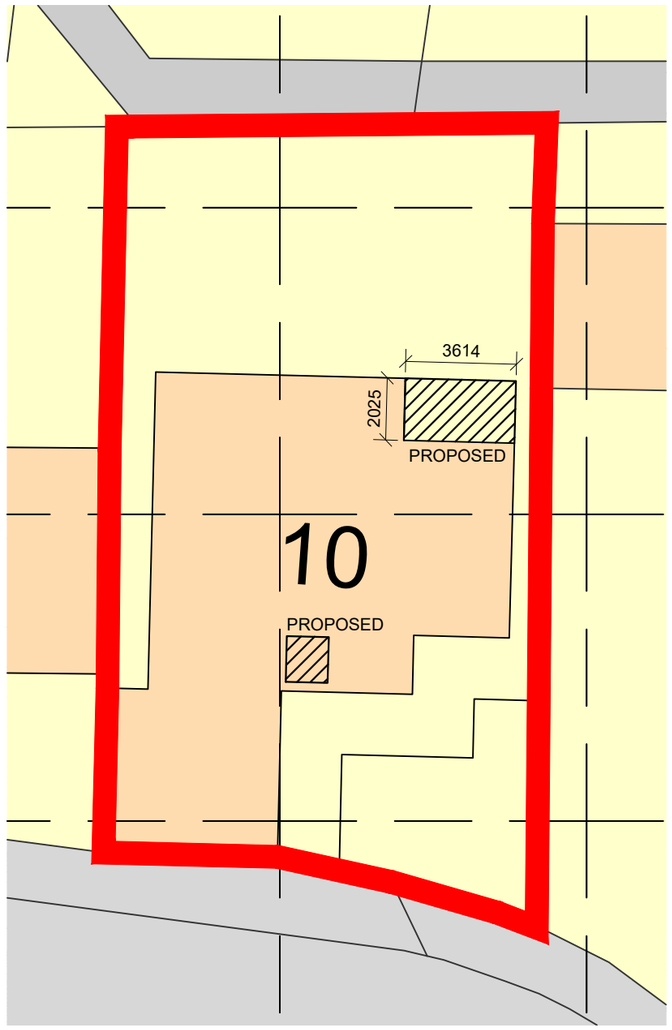

02 Site Plan
Scale: 1:200

1:200 1 0 1 2 3
1:500 1 0 1 2 3 4 5 6 7 8 9

MAGNETIC

Rev.	Description	Drawn	Date

Job Title	10 Orchard Gardens, Purton					
Drawing Title	Location & Site Plans					
Date	December 2025	Scale as shown @A3	Drawn	-	Checked	
Drawing No.	000		Rev		Job No.	-
Drawing Status	**For Approval** Not for construction					