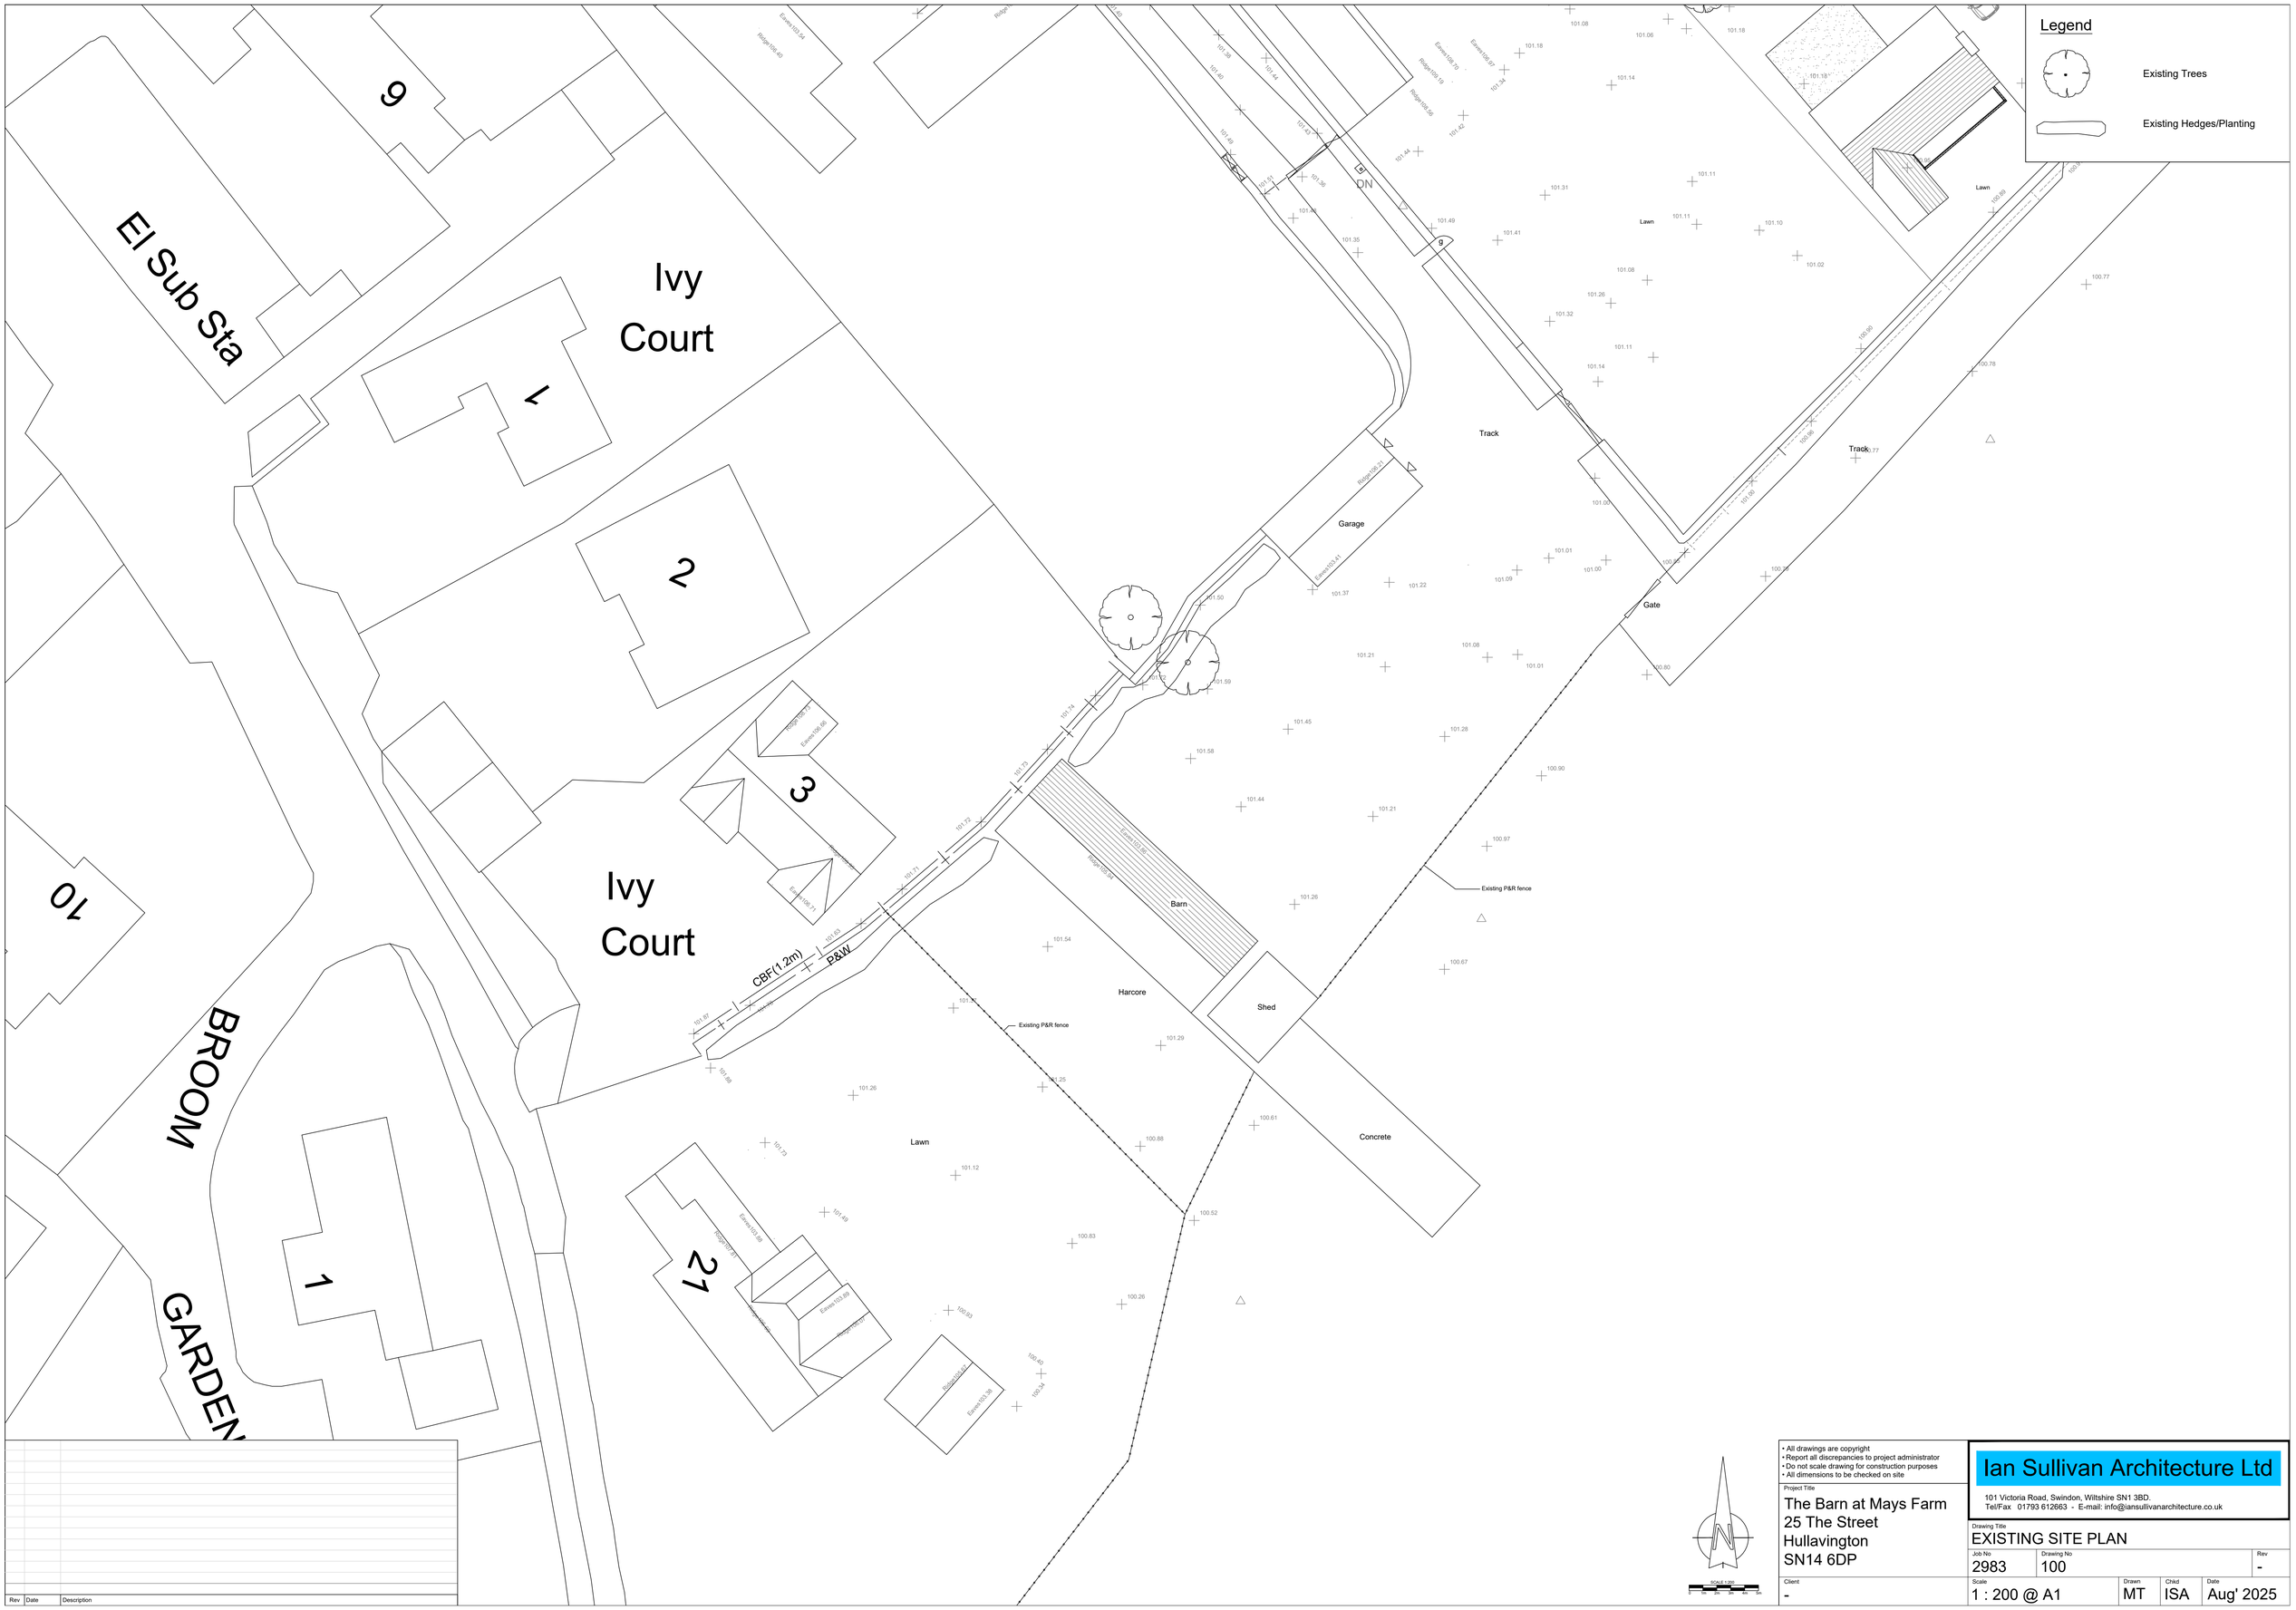


Rev	Date	Description

- All drawings are copyright
- Report all discrepancies to project administrator
- Do not scale drawing for construction purposes
- All dimensions to be checked on site

Project Title

The Barn at Mays Farm
25 The Street
Hullavington
SN14 6DP

Client

-

Ian Sullivan Architecture Ltd

101 Victoria Road, Swindon, Wiltshire SN1 3BD.
Tel/Fax 01793 612663 - E-mail: info@iansullivanarchitecture.co.uk

Drawing Title

EXISTING SITE PLAN

Job No	Drawing No	Rev
2983	100	-

Scale	Drawn	Chkd	Date
1 : 200 @ A1	MT	ISA	Aug' 2025