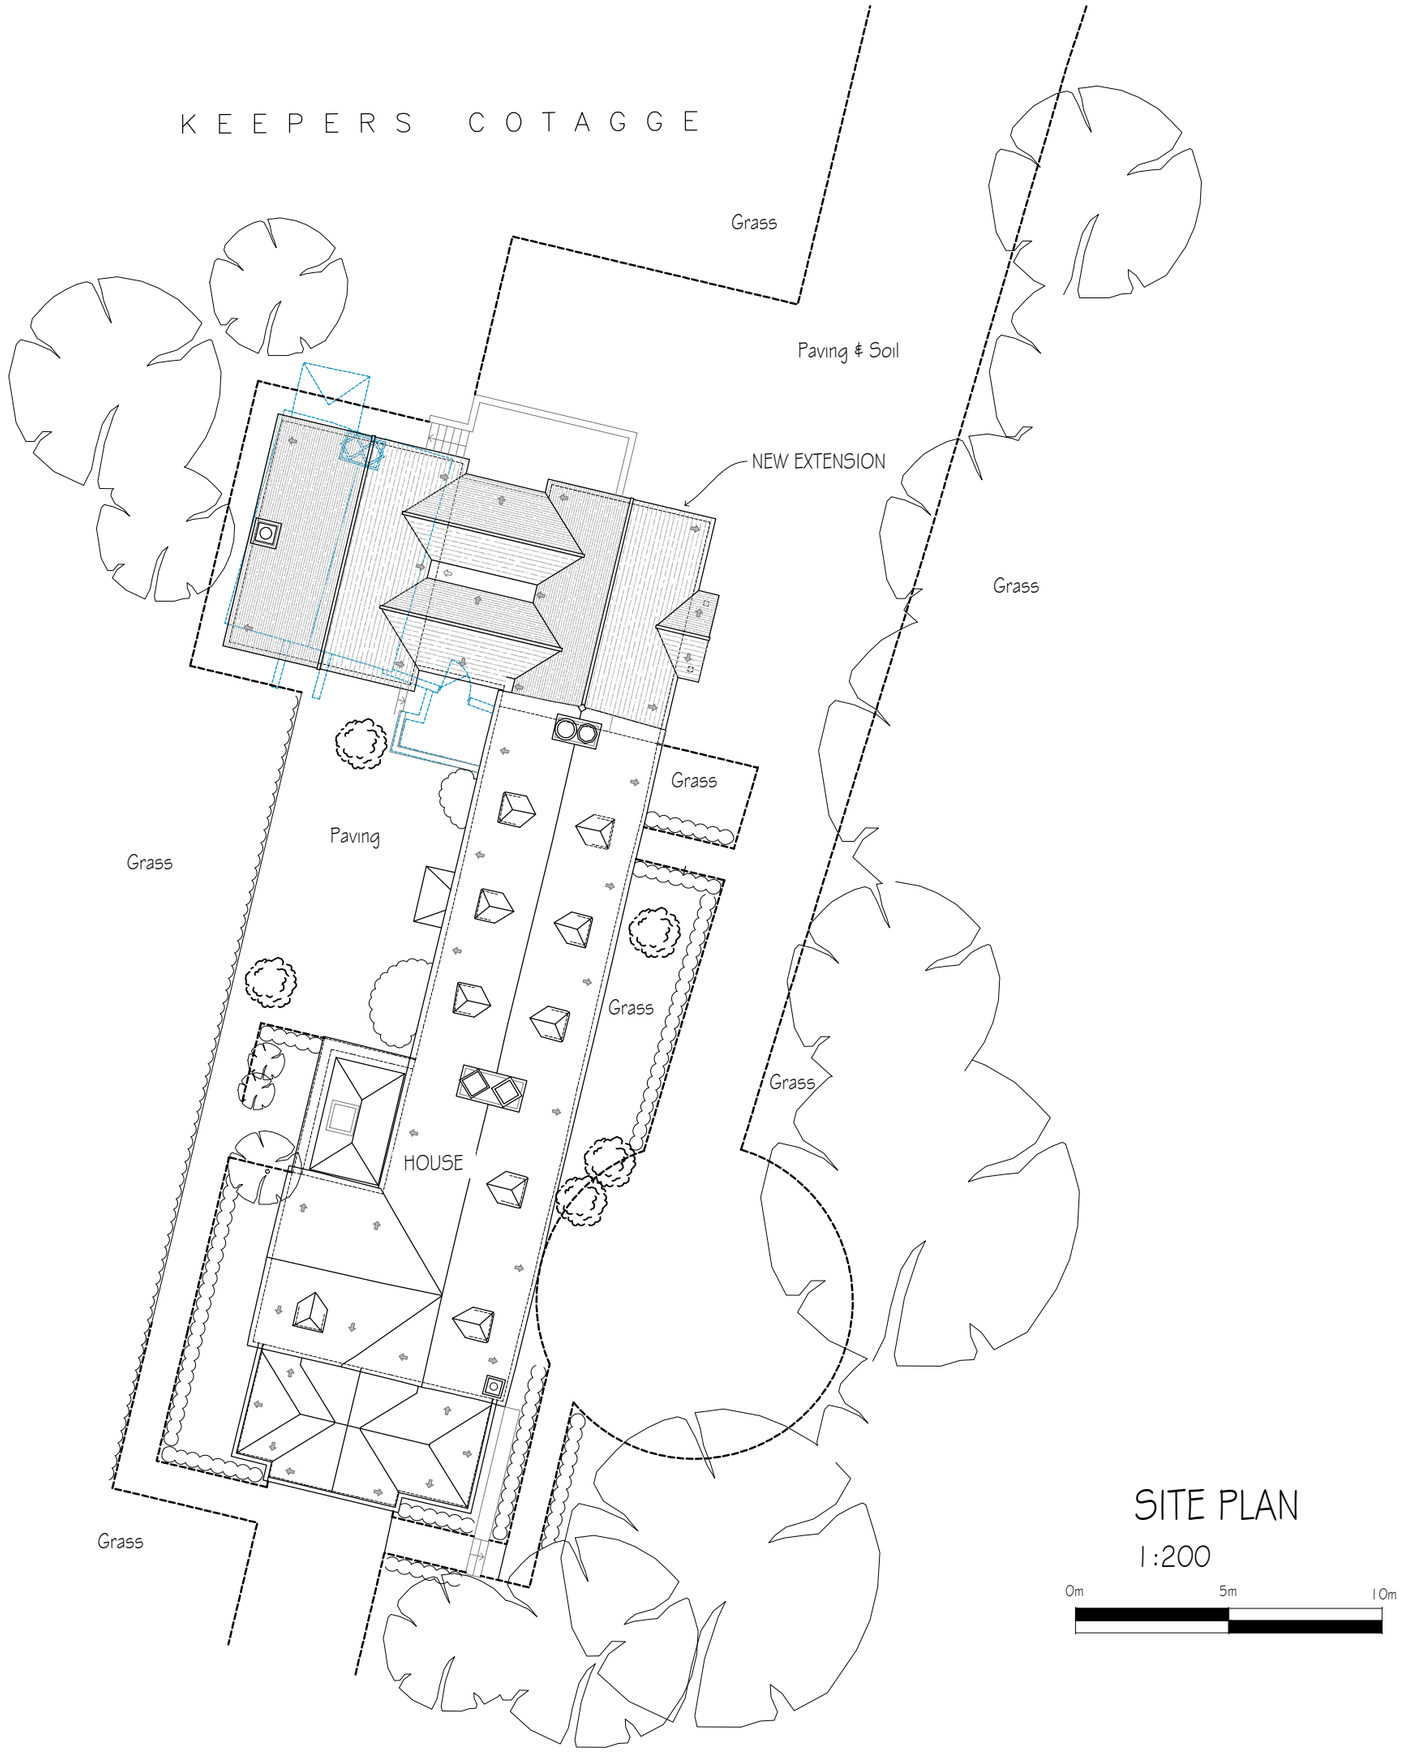


SITE PLAN
1:200

0m 5m 10m

revisions	initial	date
-	-	-

Contractors, Sub Contractors and Suppliers are to check all relevant dimensions and levels of site and buildings before commencing any shop drawings or building work.

This drawing is copyright and may not be reproduced in any part of form without the written consent of Fowler Architecture and Planning

project
KEEPERS COTTAGE
Durley SN8 3AZ

drawing
Proposed Site Plan

scale	drawn by	date
1:200@A3	-	Sep'25

drawing no	rev
240314-02	-

FOWLER ARCHITECTURE & PLANNING
39 High Street
Pewsey
Wiltshire
SN9 5AF
tel (01672) 569444
enquiries@faap.co.uk