


01 - Proposed Ground Floor Plan

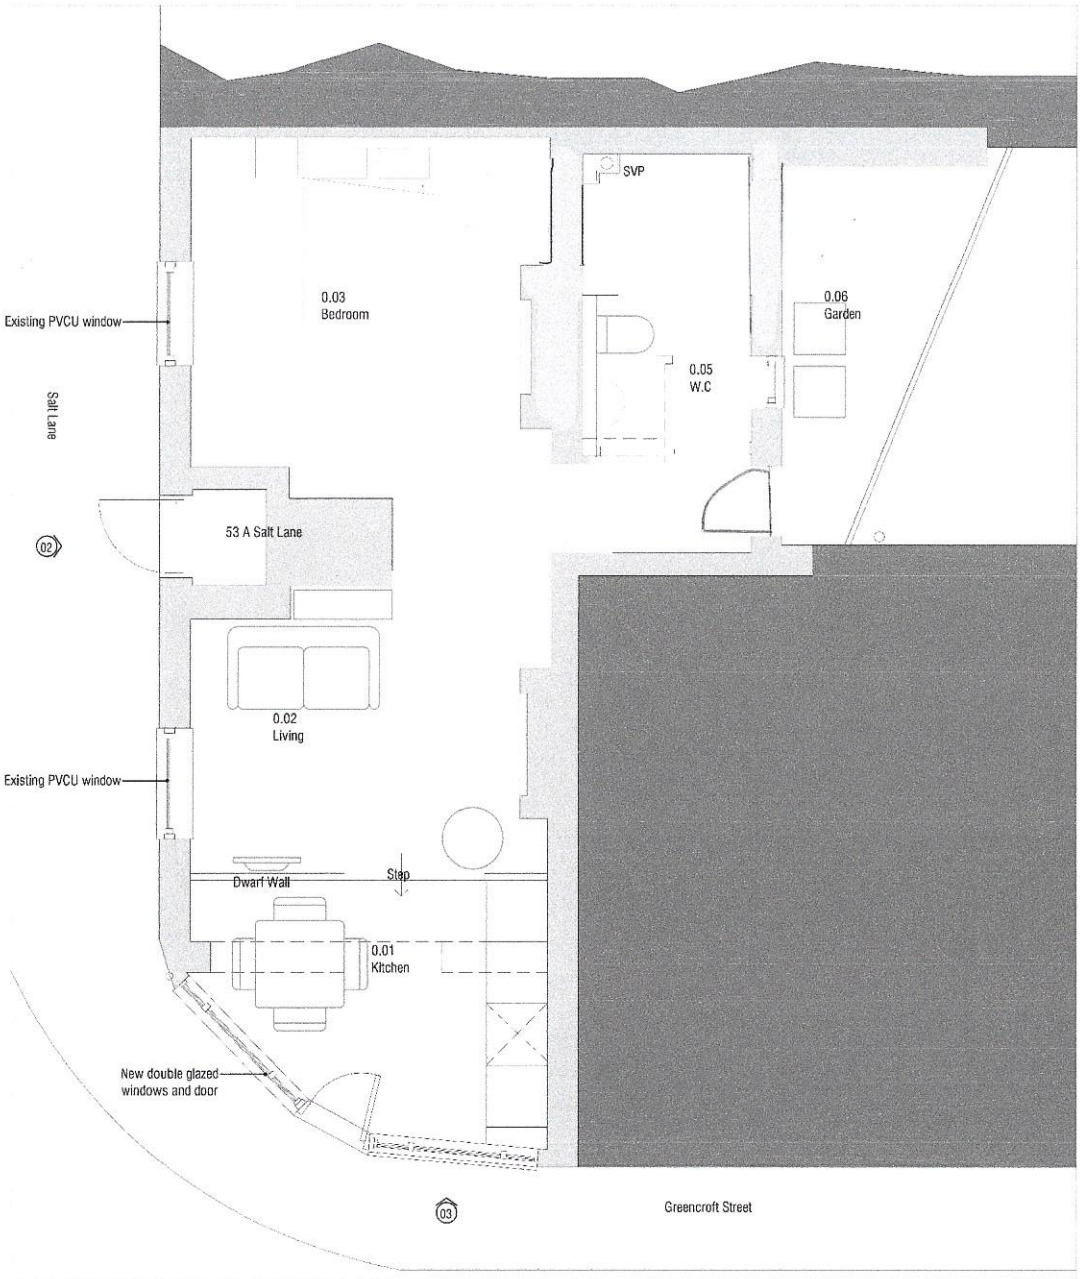

02 - Proposed Side Elevation @ 1-100



03 - Proposed Front Elevation @ 1-100

- Section Marker
- Elevation Marker

Rev:	Date:	Revision History:
B	05.03.18	Planning Issue
A	27.02.18	First Issue

ESDON ARCHITECTURE
T: 01722 582419
M: 07810 617790
W: info@esdon-architecture.com

Project:
53 Salt Lane
Salisbury

	Name:	Date:		Name:	Date:
Designed by:	EE		Checked:	EE	
Drawn By:	EE		Approved:	EE	

Scale: 1:50 / 100 @ A3
Status: PLANNING

Drawing Title:
Proposed Plan and Elevation

Drawing No: 10-101
Rev: B

0 200 400 800 1000