



North Elevation

East Elevation

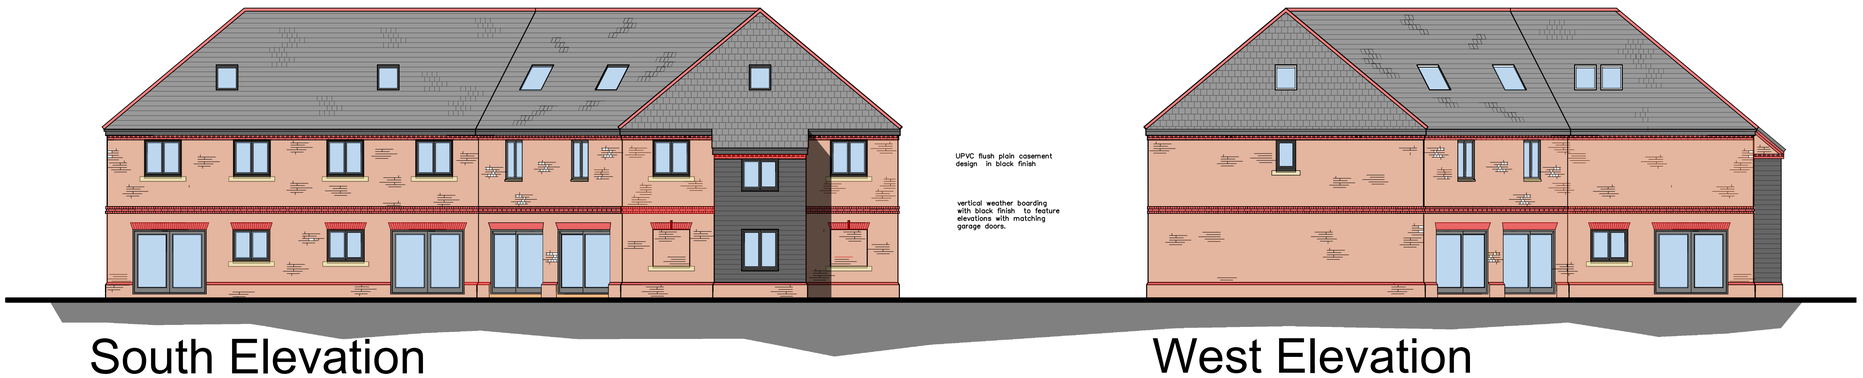


South Elevation

West Elevation

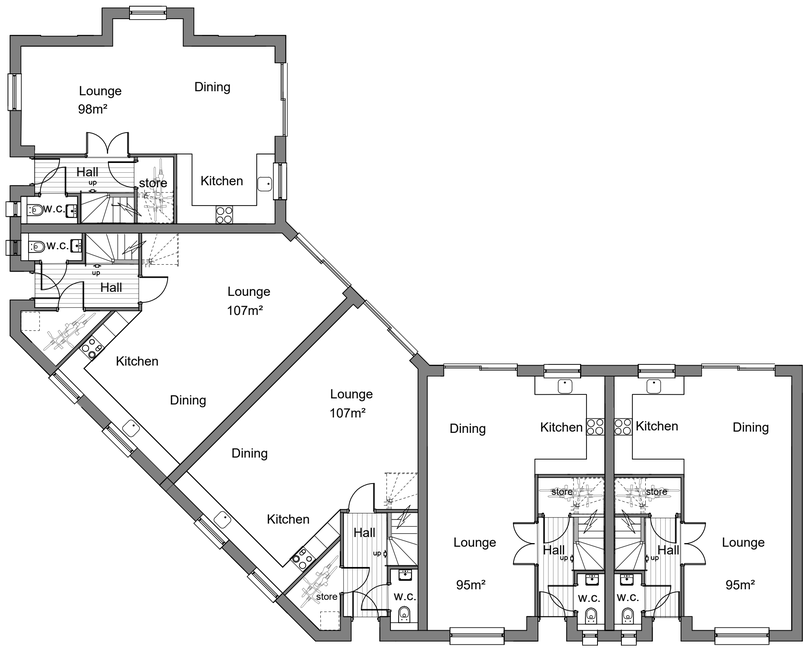

Ground Floor Layout

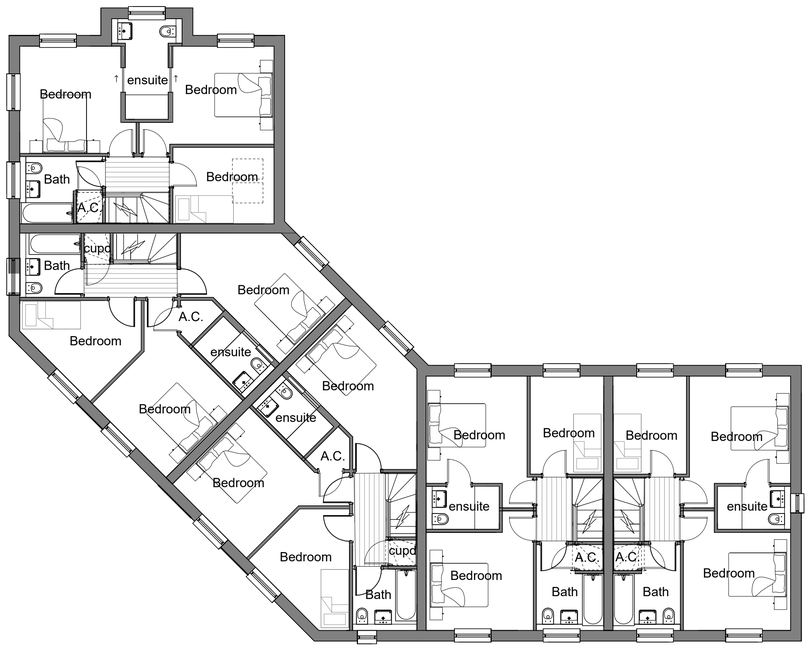

First Floor Layout

PLANNING SUBMISSION-PLANS AND ELEVATIONS -BLOCK C

Note:
All designs and information conveyed are the intellectual property of APEX PLANNING DESIGN. The unauthorised copying,usage or distribution of this drawing or the contents of; in part or in whole is forbidden without express permission.
All dimensions to be checked on site and any discrepancy immediately reported to APEX PLANNING DESIGN.
©Copyright all rights reserved.APEX PLANNING DESIGN 2025.
The drawings produced are Apex Planning Design interpretation of an approved third party design. These drawings are for the purposes of planning only. Any changes to the approved planning drawings are entirely the clients own design, undertaken at their instruction and are implemented at their own risk.

Client

Gainsborough Group
Construction Ltd

Job

Devizes Community Hospital Site
New Park Road
Devizes
Wiltshire
SN10 1EF

Title

New Build
Proposed Corner Houses(Block C)
Elevations and Floor Layouts

Scale

1:100@A1

Date

November 2025

Drawn

Stewart Maxwell BSc. (Hons)

Drg Number

APD-05-25-12

Revisions

Scales

1:100 Metric Scale Bar
0 1 2 3 4 5 6m

APEX PLANNING DESIGN

Email: stewart@apexpd.co.uk