

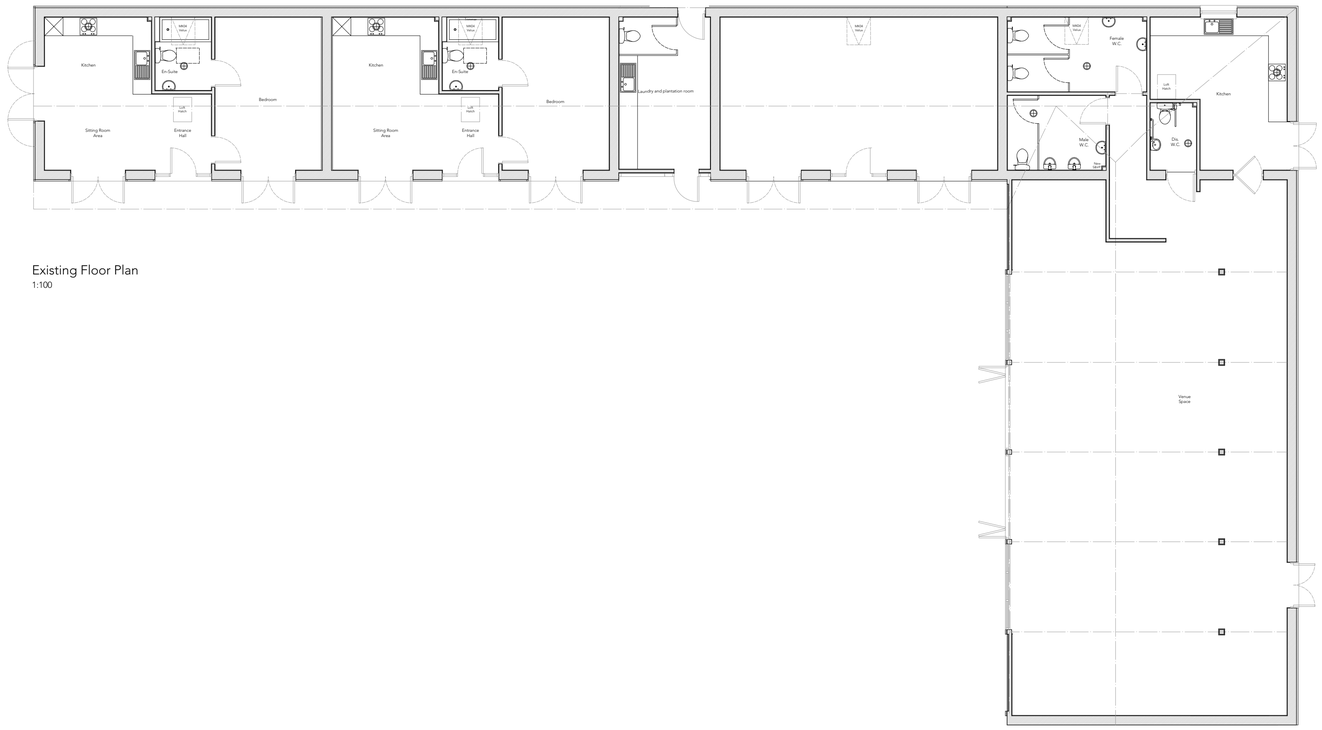


Existing Floor Plan
1:100

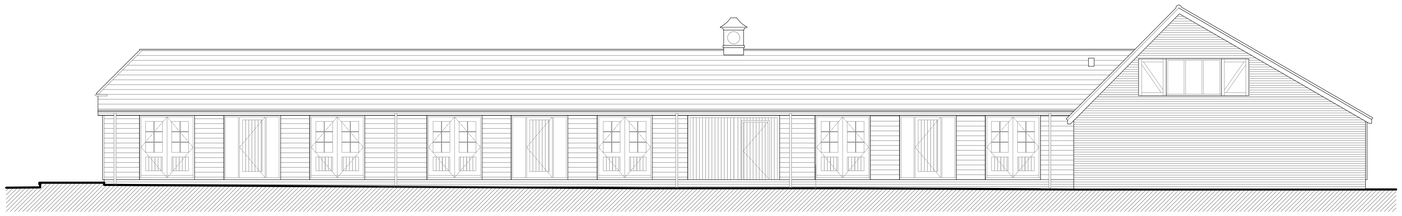


Existing South East Elevation
1:100

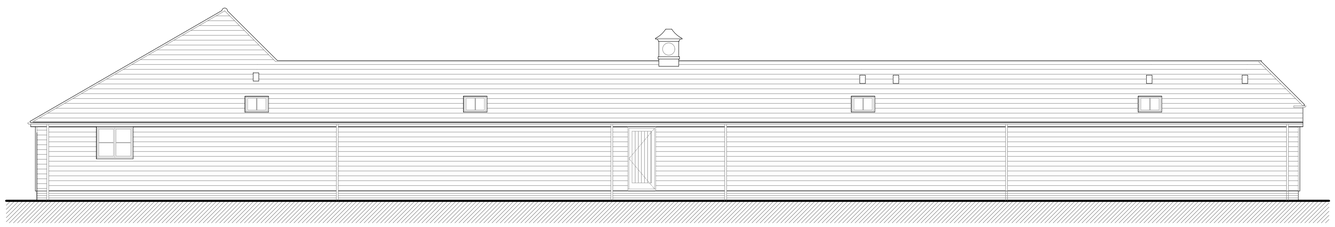

Existing North West Elevation
1:100



Existing North East Elevation
1:100

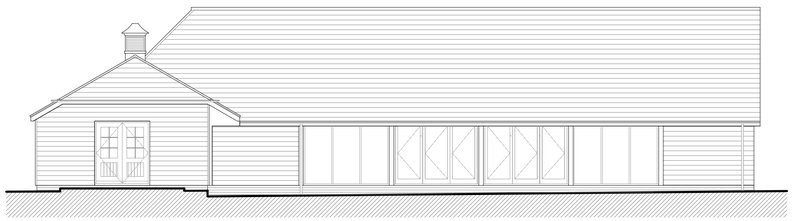

Existing South West Elevation
1:100

Creation Date	07.11.2025

Revisions

Rev	Date	Description	By

NOTES:
1. This drawing remains the copyright of BCMWH
2. All dimensions and levels are to be checked on site prior to works commencing.
3. ~~Do not scale from this drawing. Use figured dimensions only.~~
4. Any discrepancies found are to be reported to the Project Manager immediately.
5. This drawing is to be read in conjunction with sub-consultants and specialists drawings.
6. CAD File name: Scheme Drawings 12907.dwg
7. If BCM logo is not in colour this is not an original drawing

5 10
1:100 Meters

PLANNING

Client	Mr P Read		
Project Name	Extension of Tourism Units at Hole Farm		
Drawing Title	Existing Floor Plan and Elevations		
Drawn By	HJOP		
Scale	1:100	Sheet Size	A1
Drawing No.	12907 .003	Revision	-

BCM
The Old Dairy
Winchester Hill
Sutton Scotney
Near Winchester
Hampshire
SO21 3NZ

t 01962 763 900
www.bcm.co.uk

BCM Wilson Hill