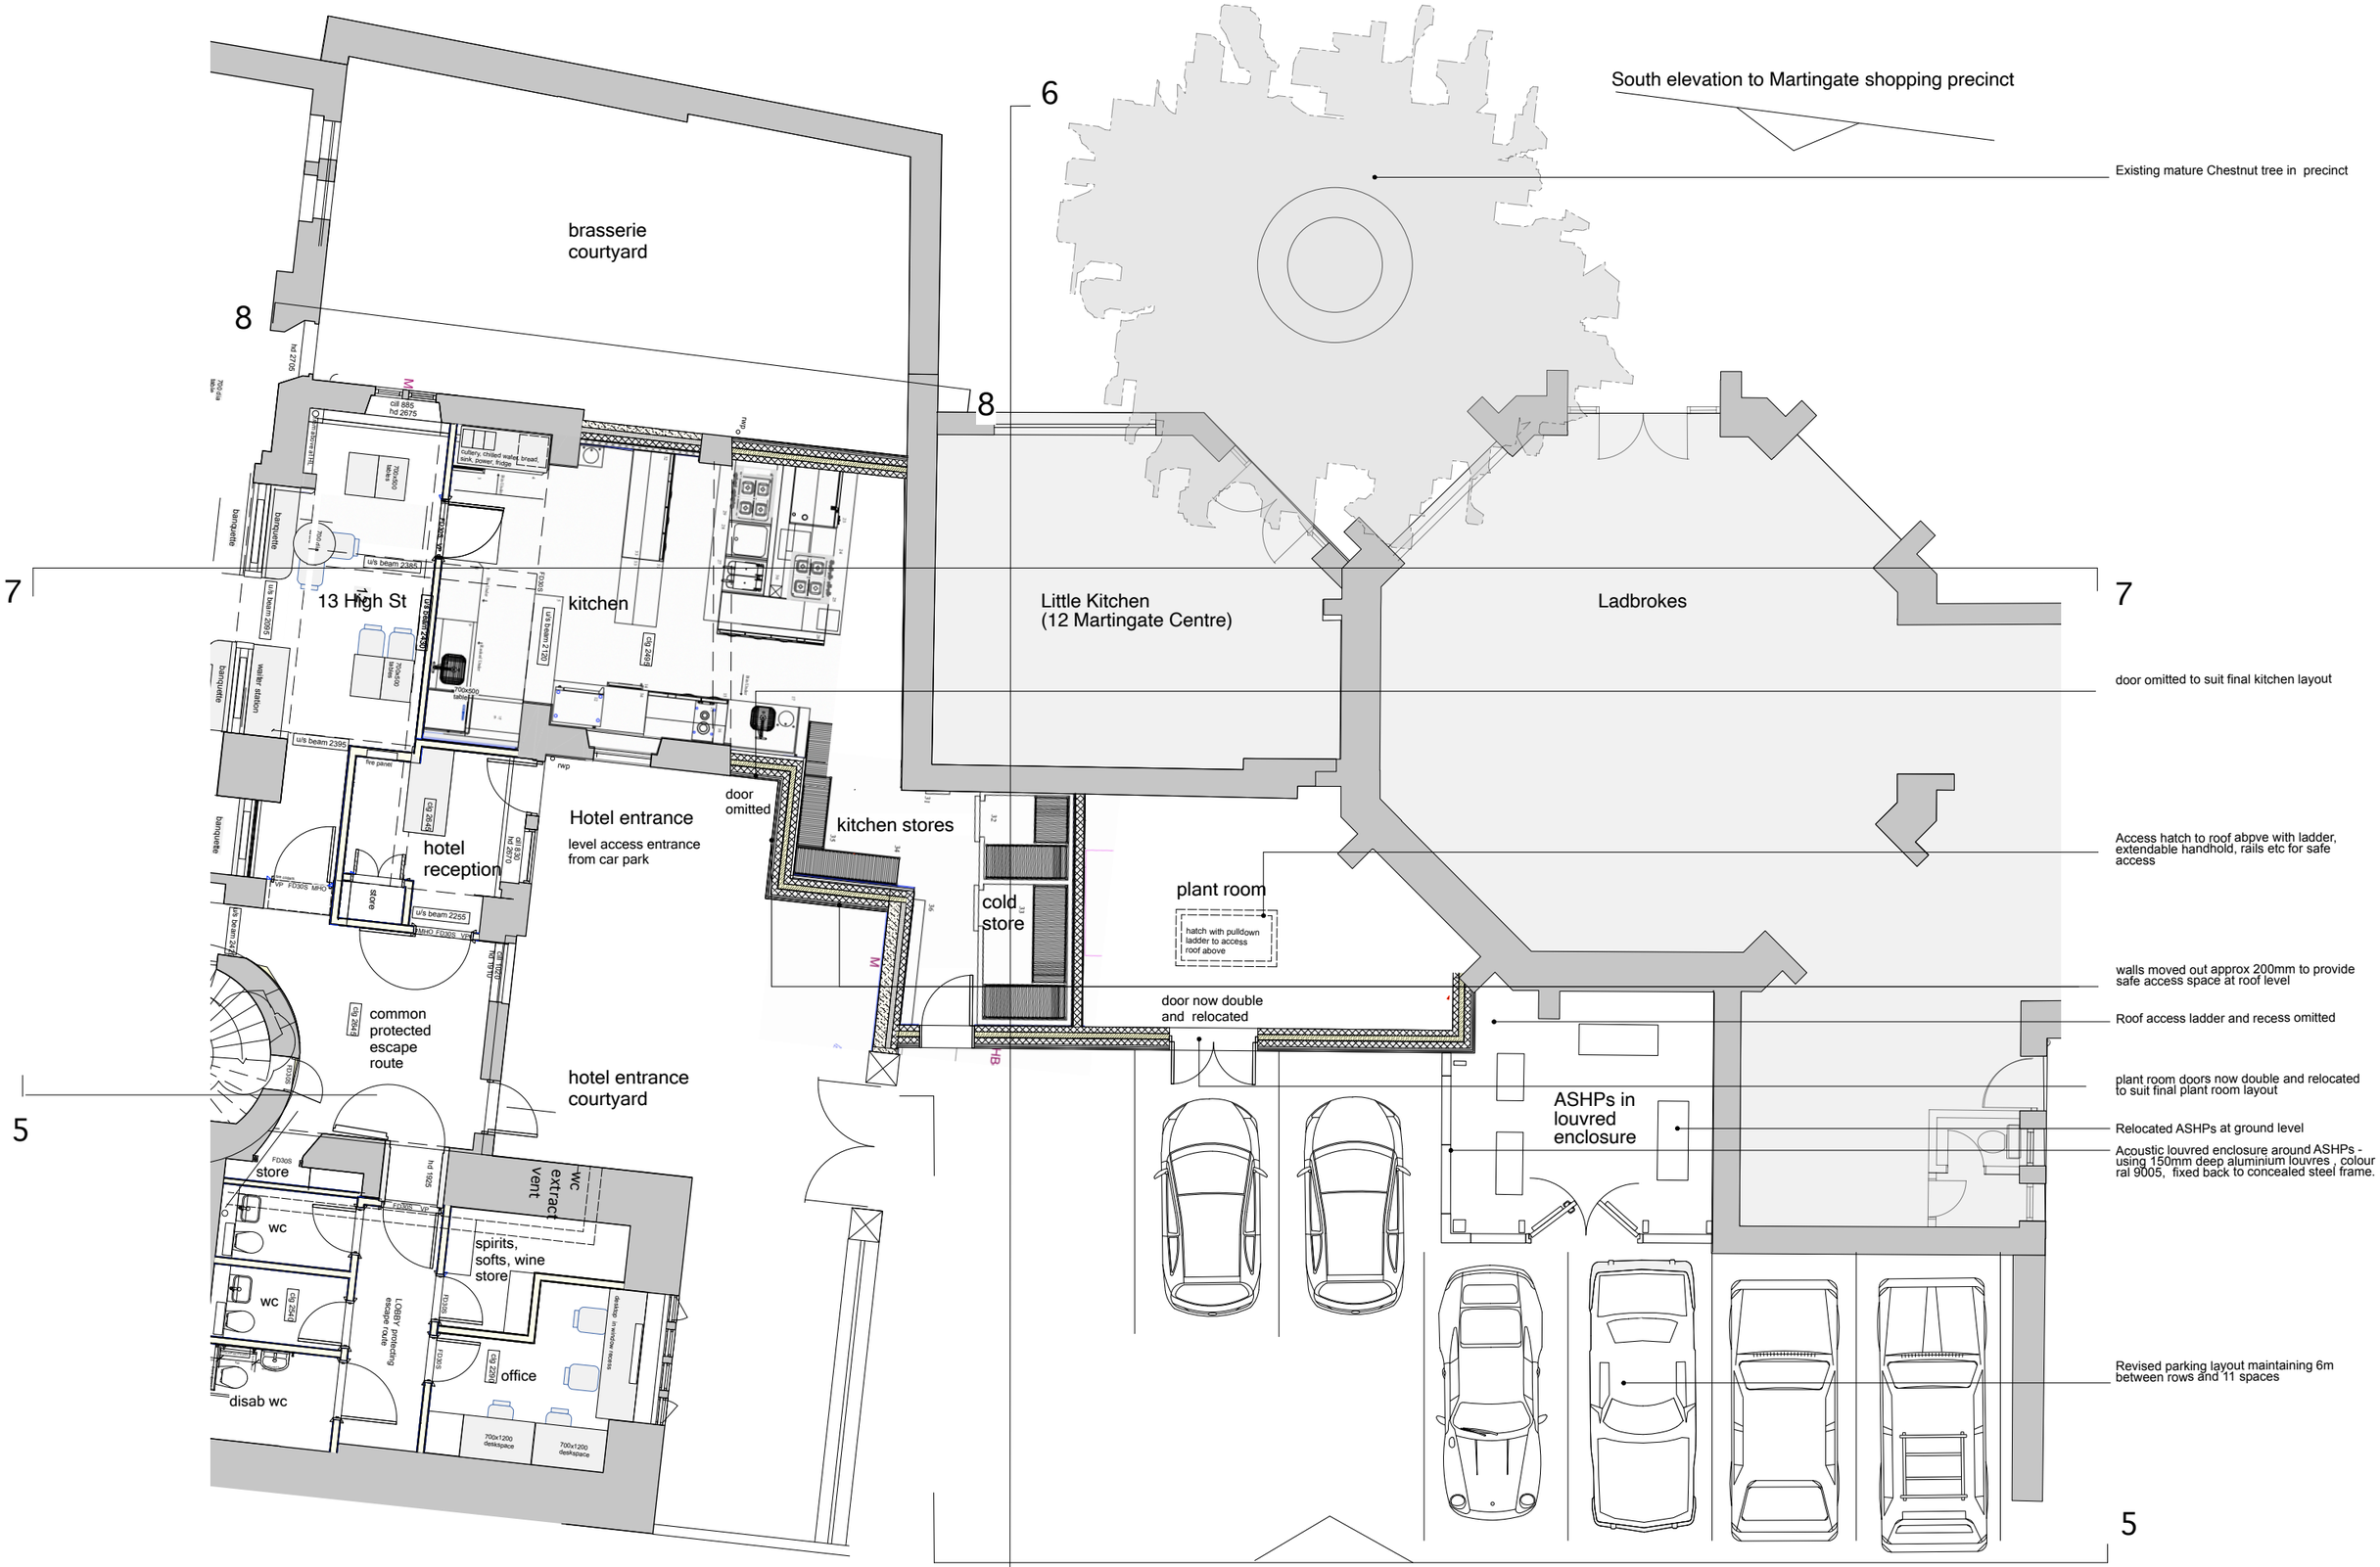


6 north elevation / section 5-5 thru car park

N

0 0.5 1 2 3 4 5

Kitchen ventilation and ASHP plant associated with approved hotel at 13 High St Corsham	Synthesis _ Architecture © 9 Churchfields Rd , Salisbury, Wiltshire, SP2 7NH. tel : 07770 532915 email : ian.synthesis@outlook.com			
Proposed ground floor plan	Scale: Scale 1.50@A1, 1.100 at A3			Drawn: 04/11/25
	Job No: SA133	Drawing No: 07	Status: PL	Revision