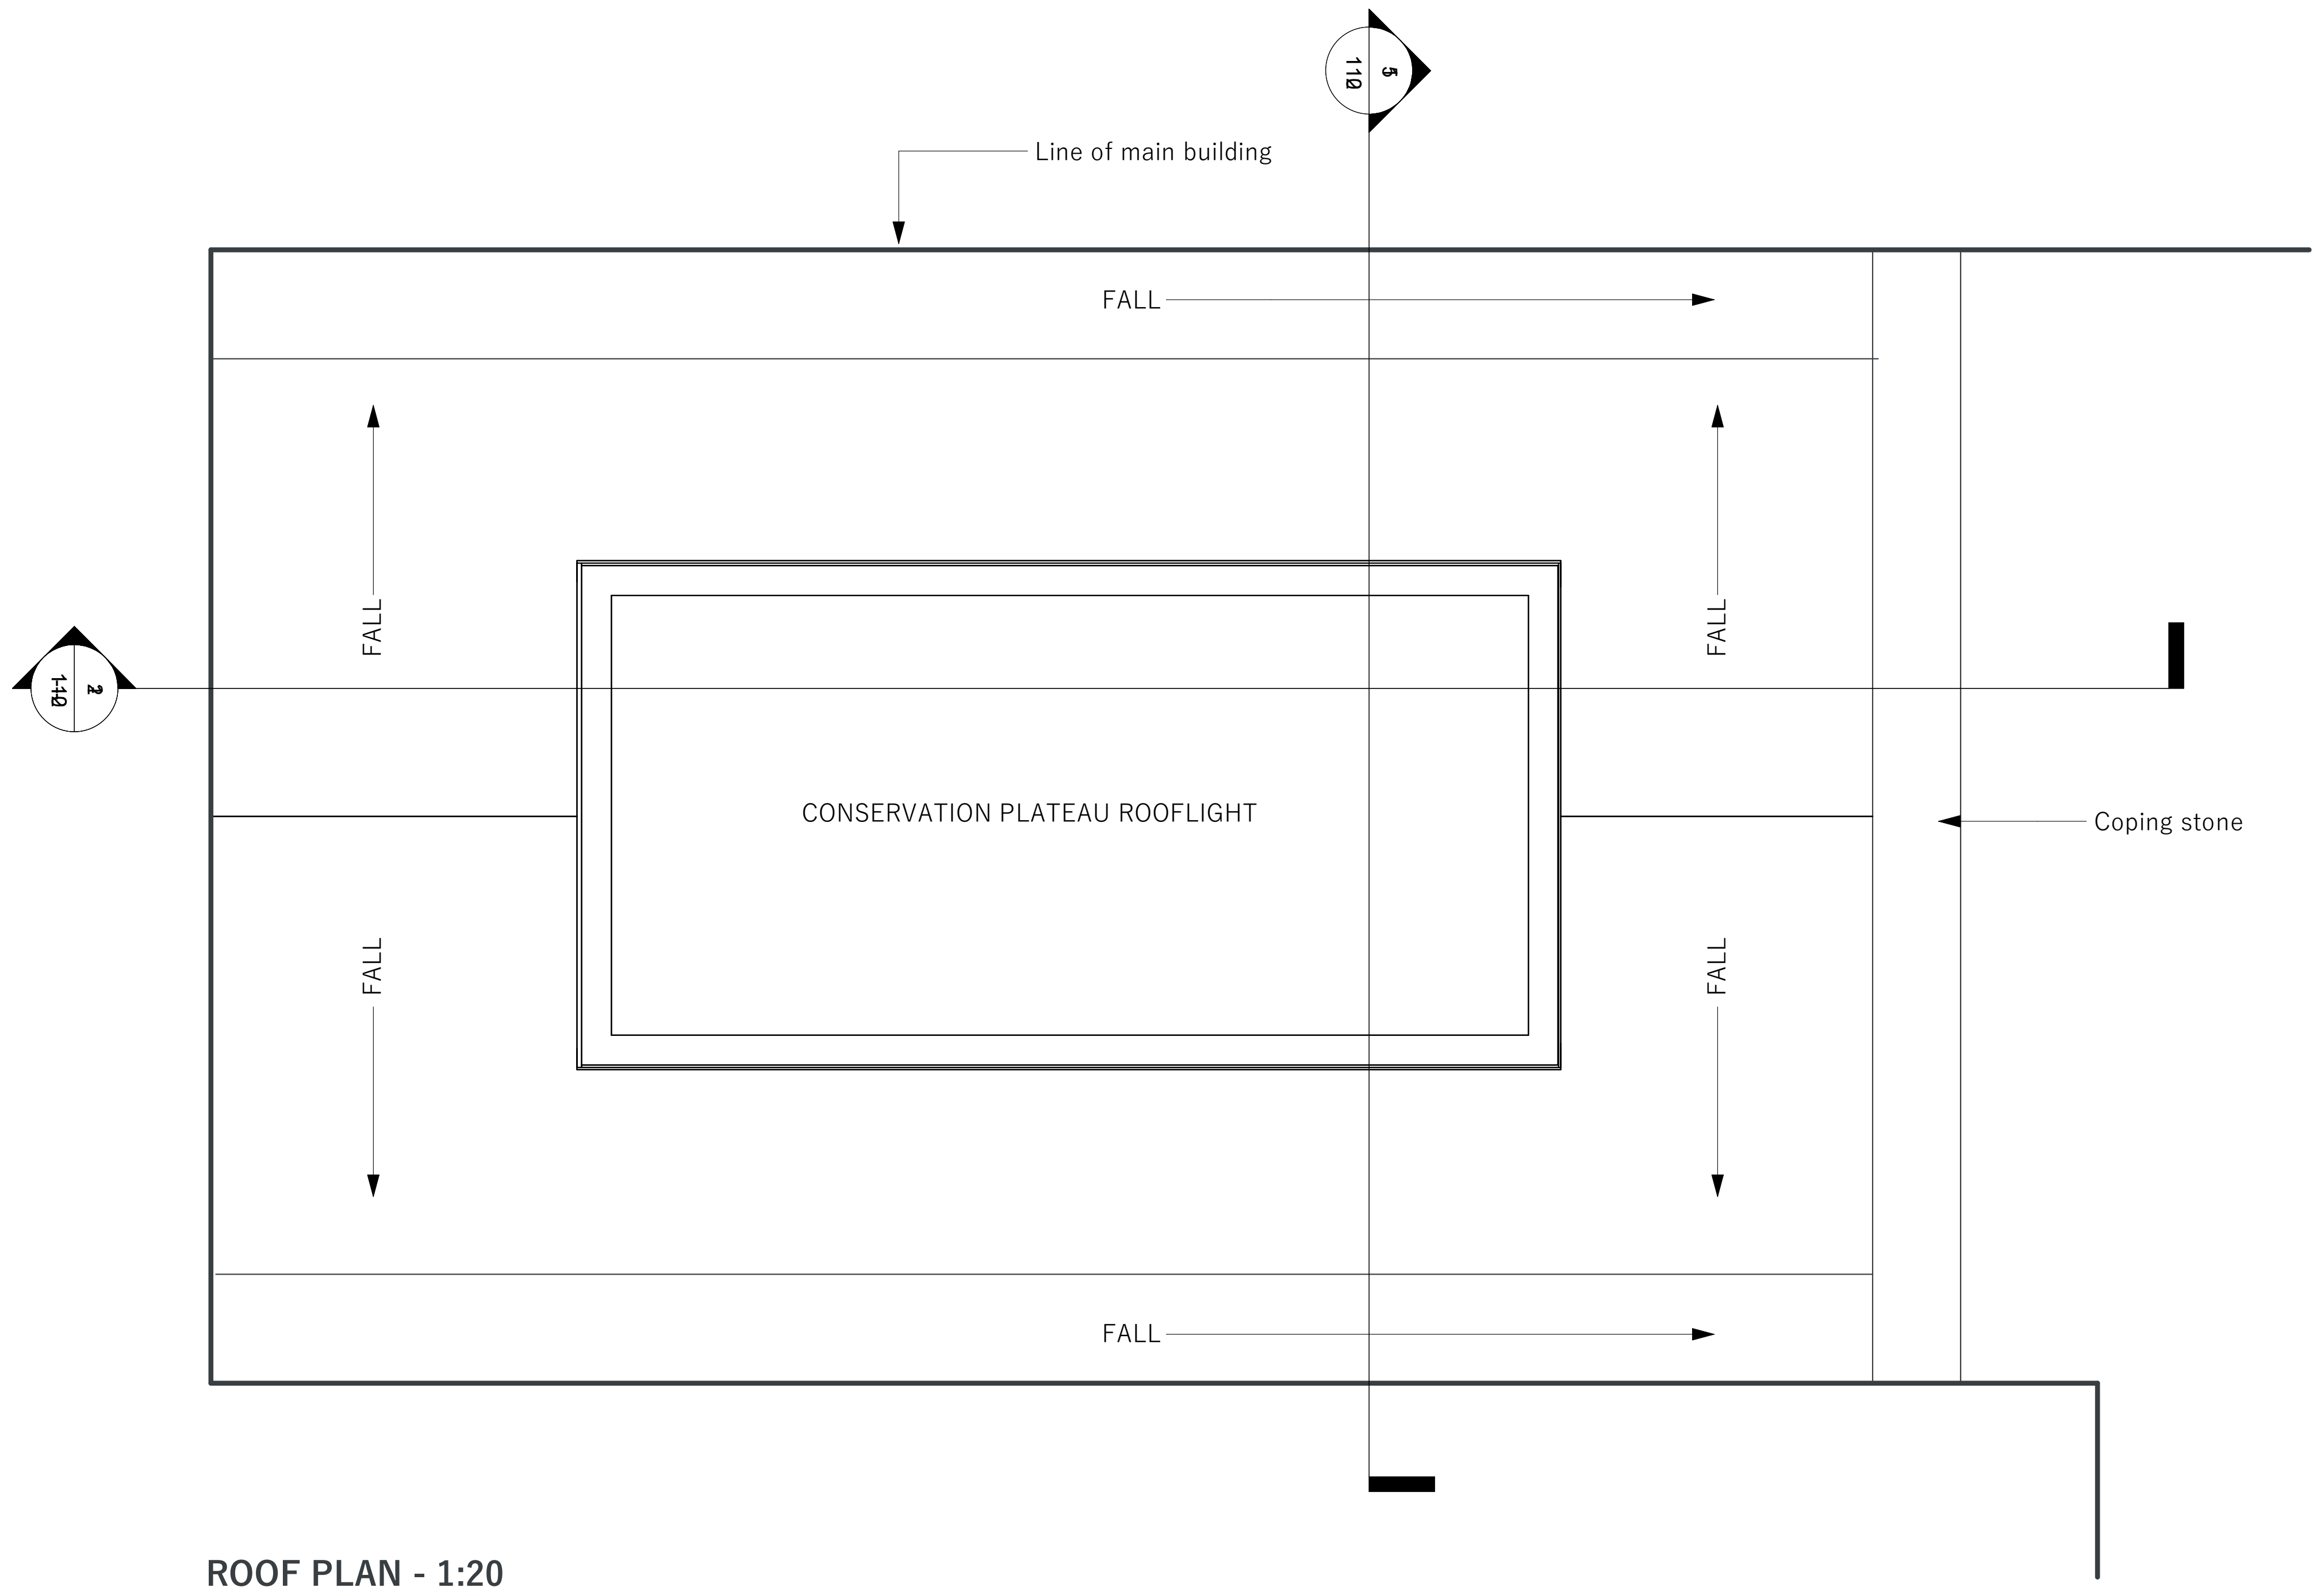

ROOF PLAN - 1:20

0 0.2 0.4 0.6 1m

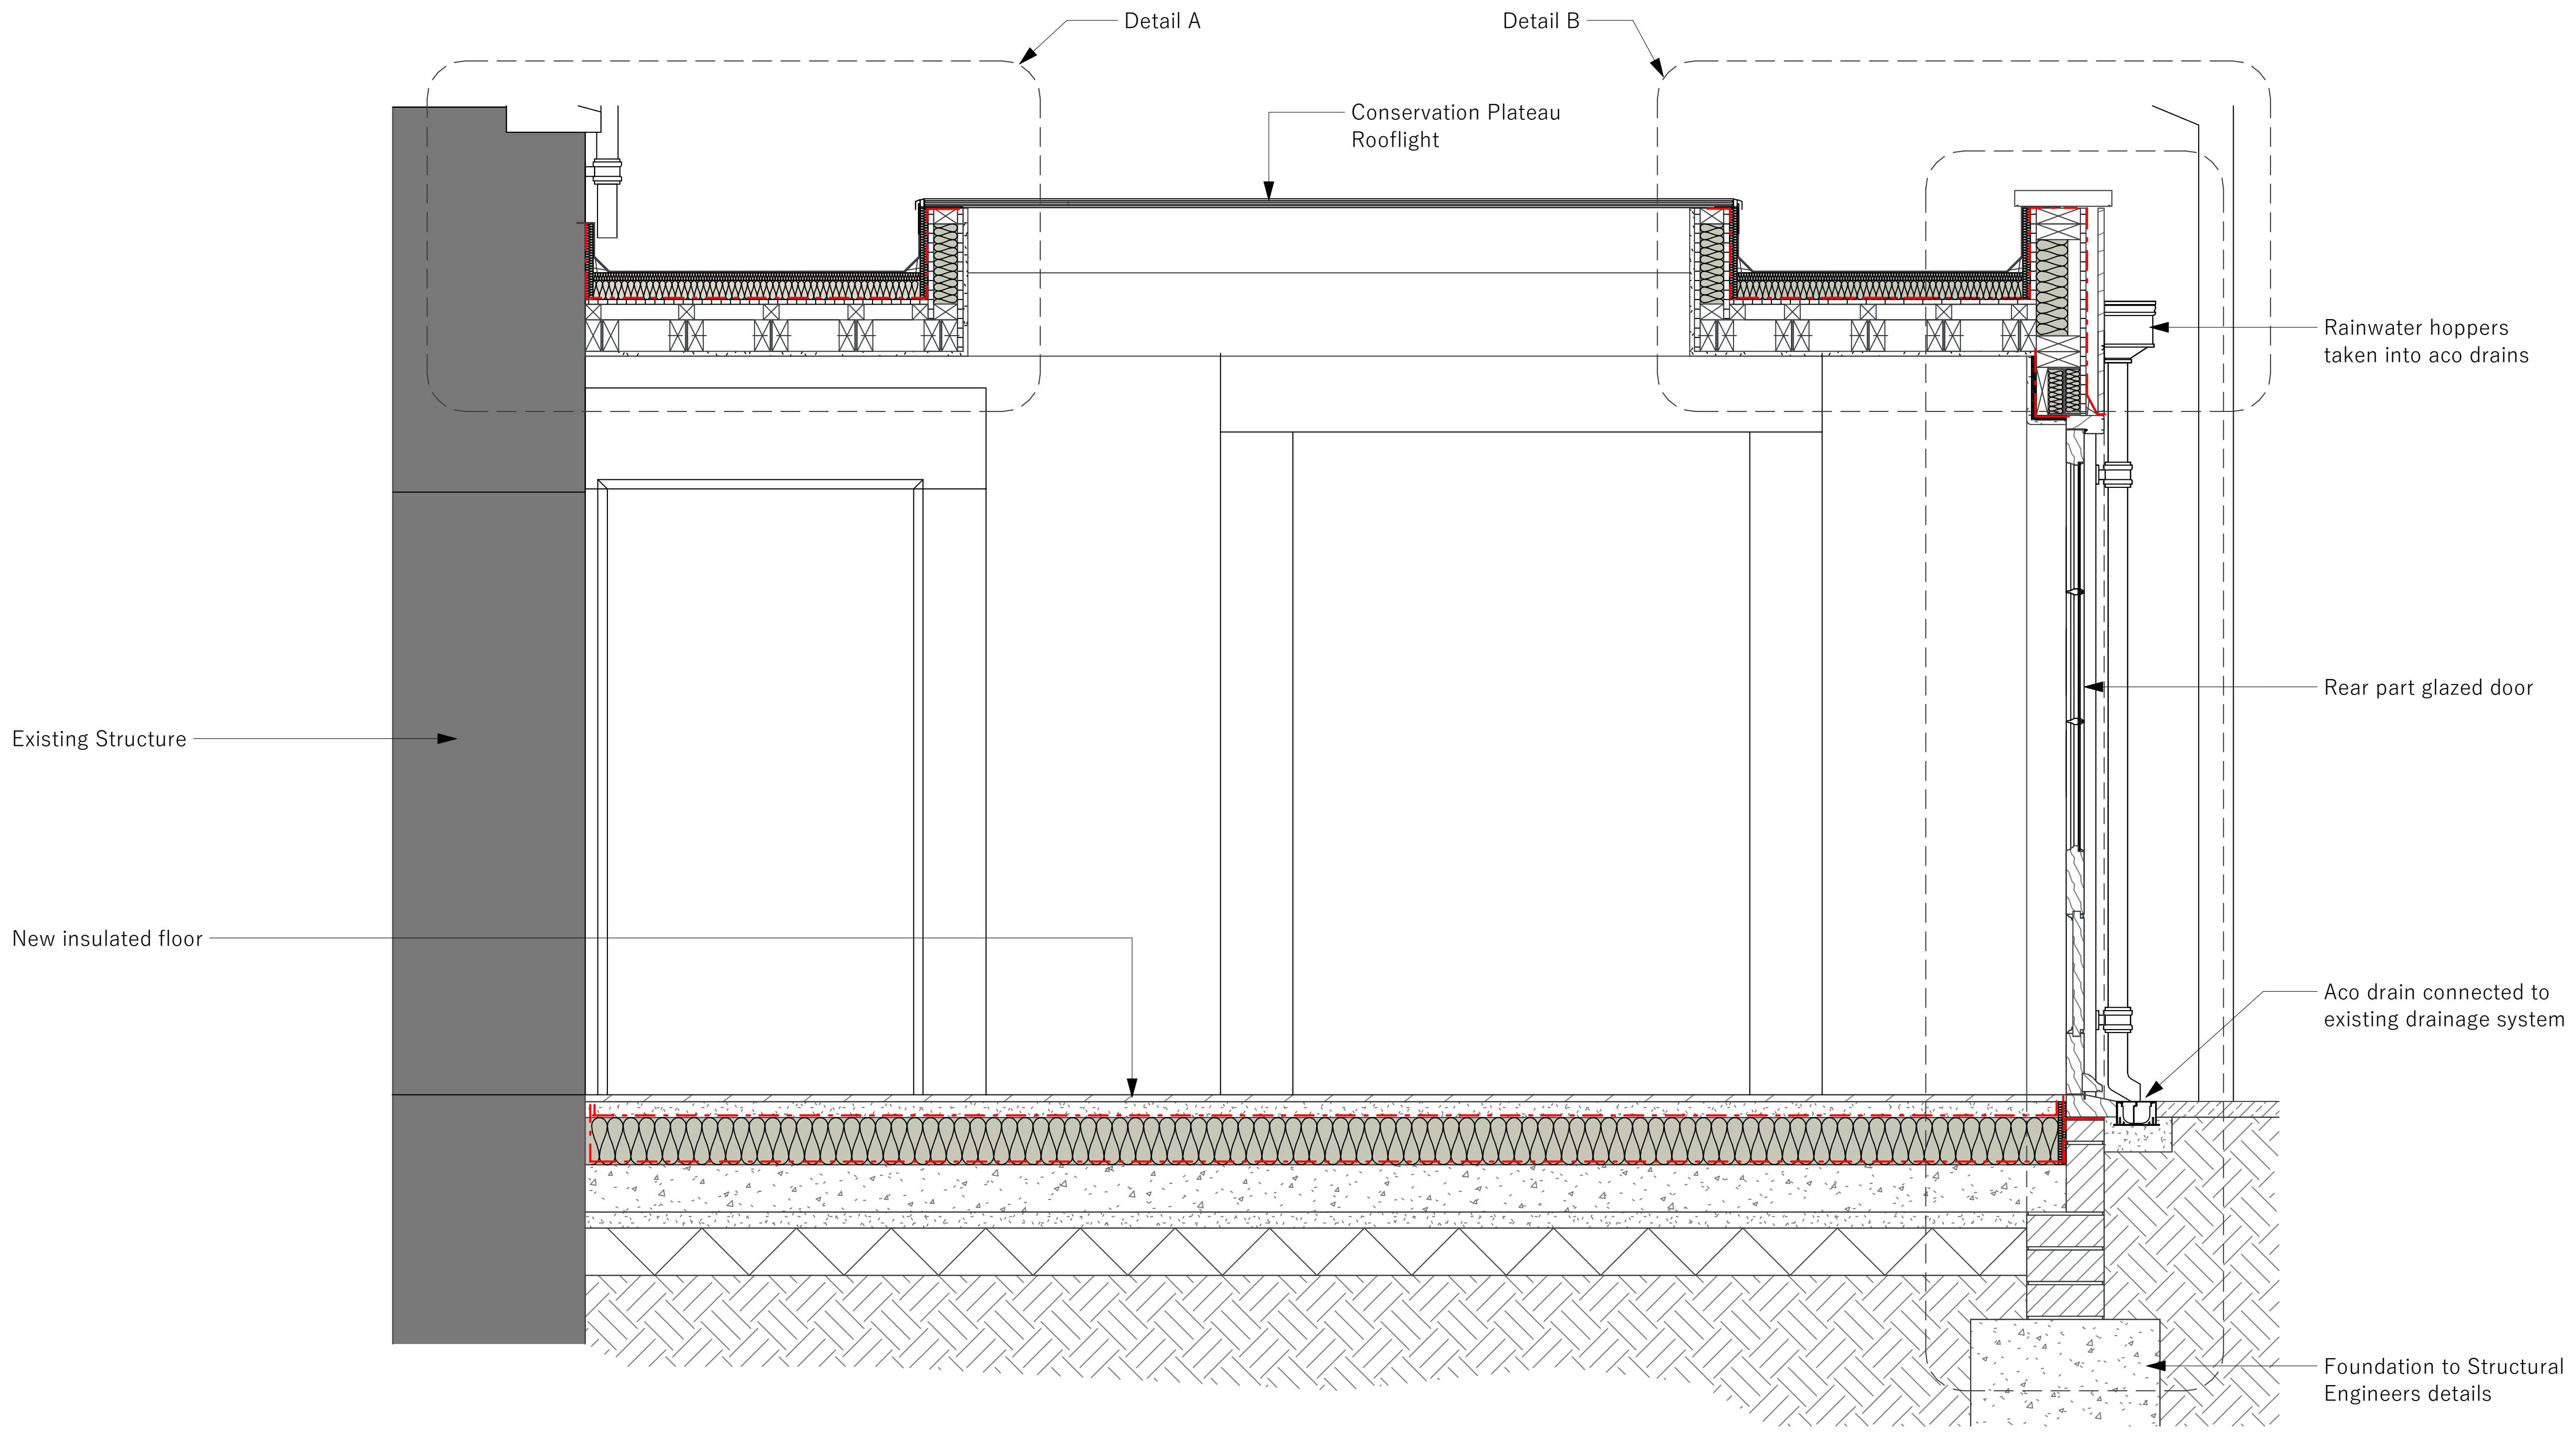
Detail A
Detail B
Conservation Plateau Rooflight
Rainwater hoppers taken into aco drains
Rear part glazed door
Existing Structure
New insulated floor
Aco drain connected to existing drainage system
Foundation to Structural Engineers details

SECTION 1 - 1:20

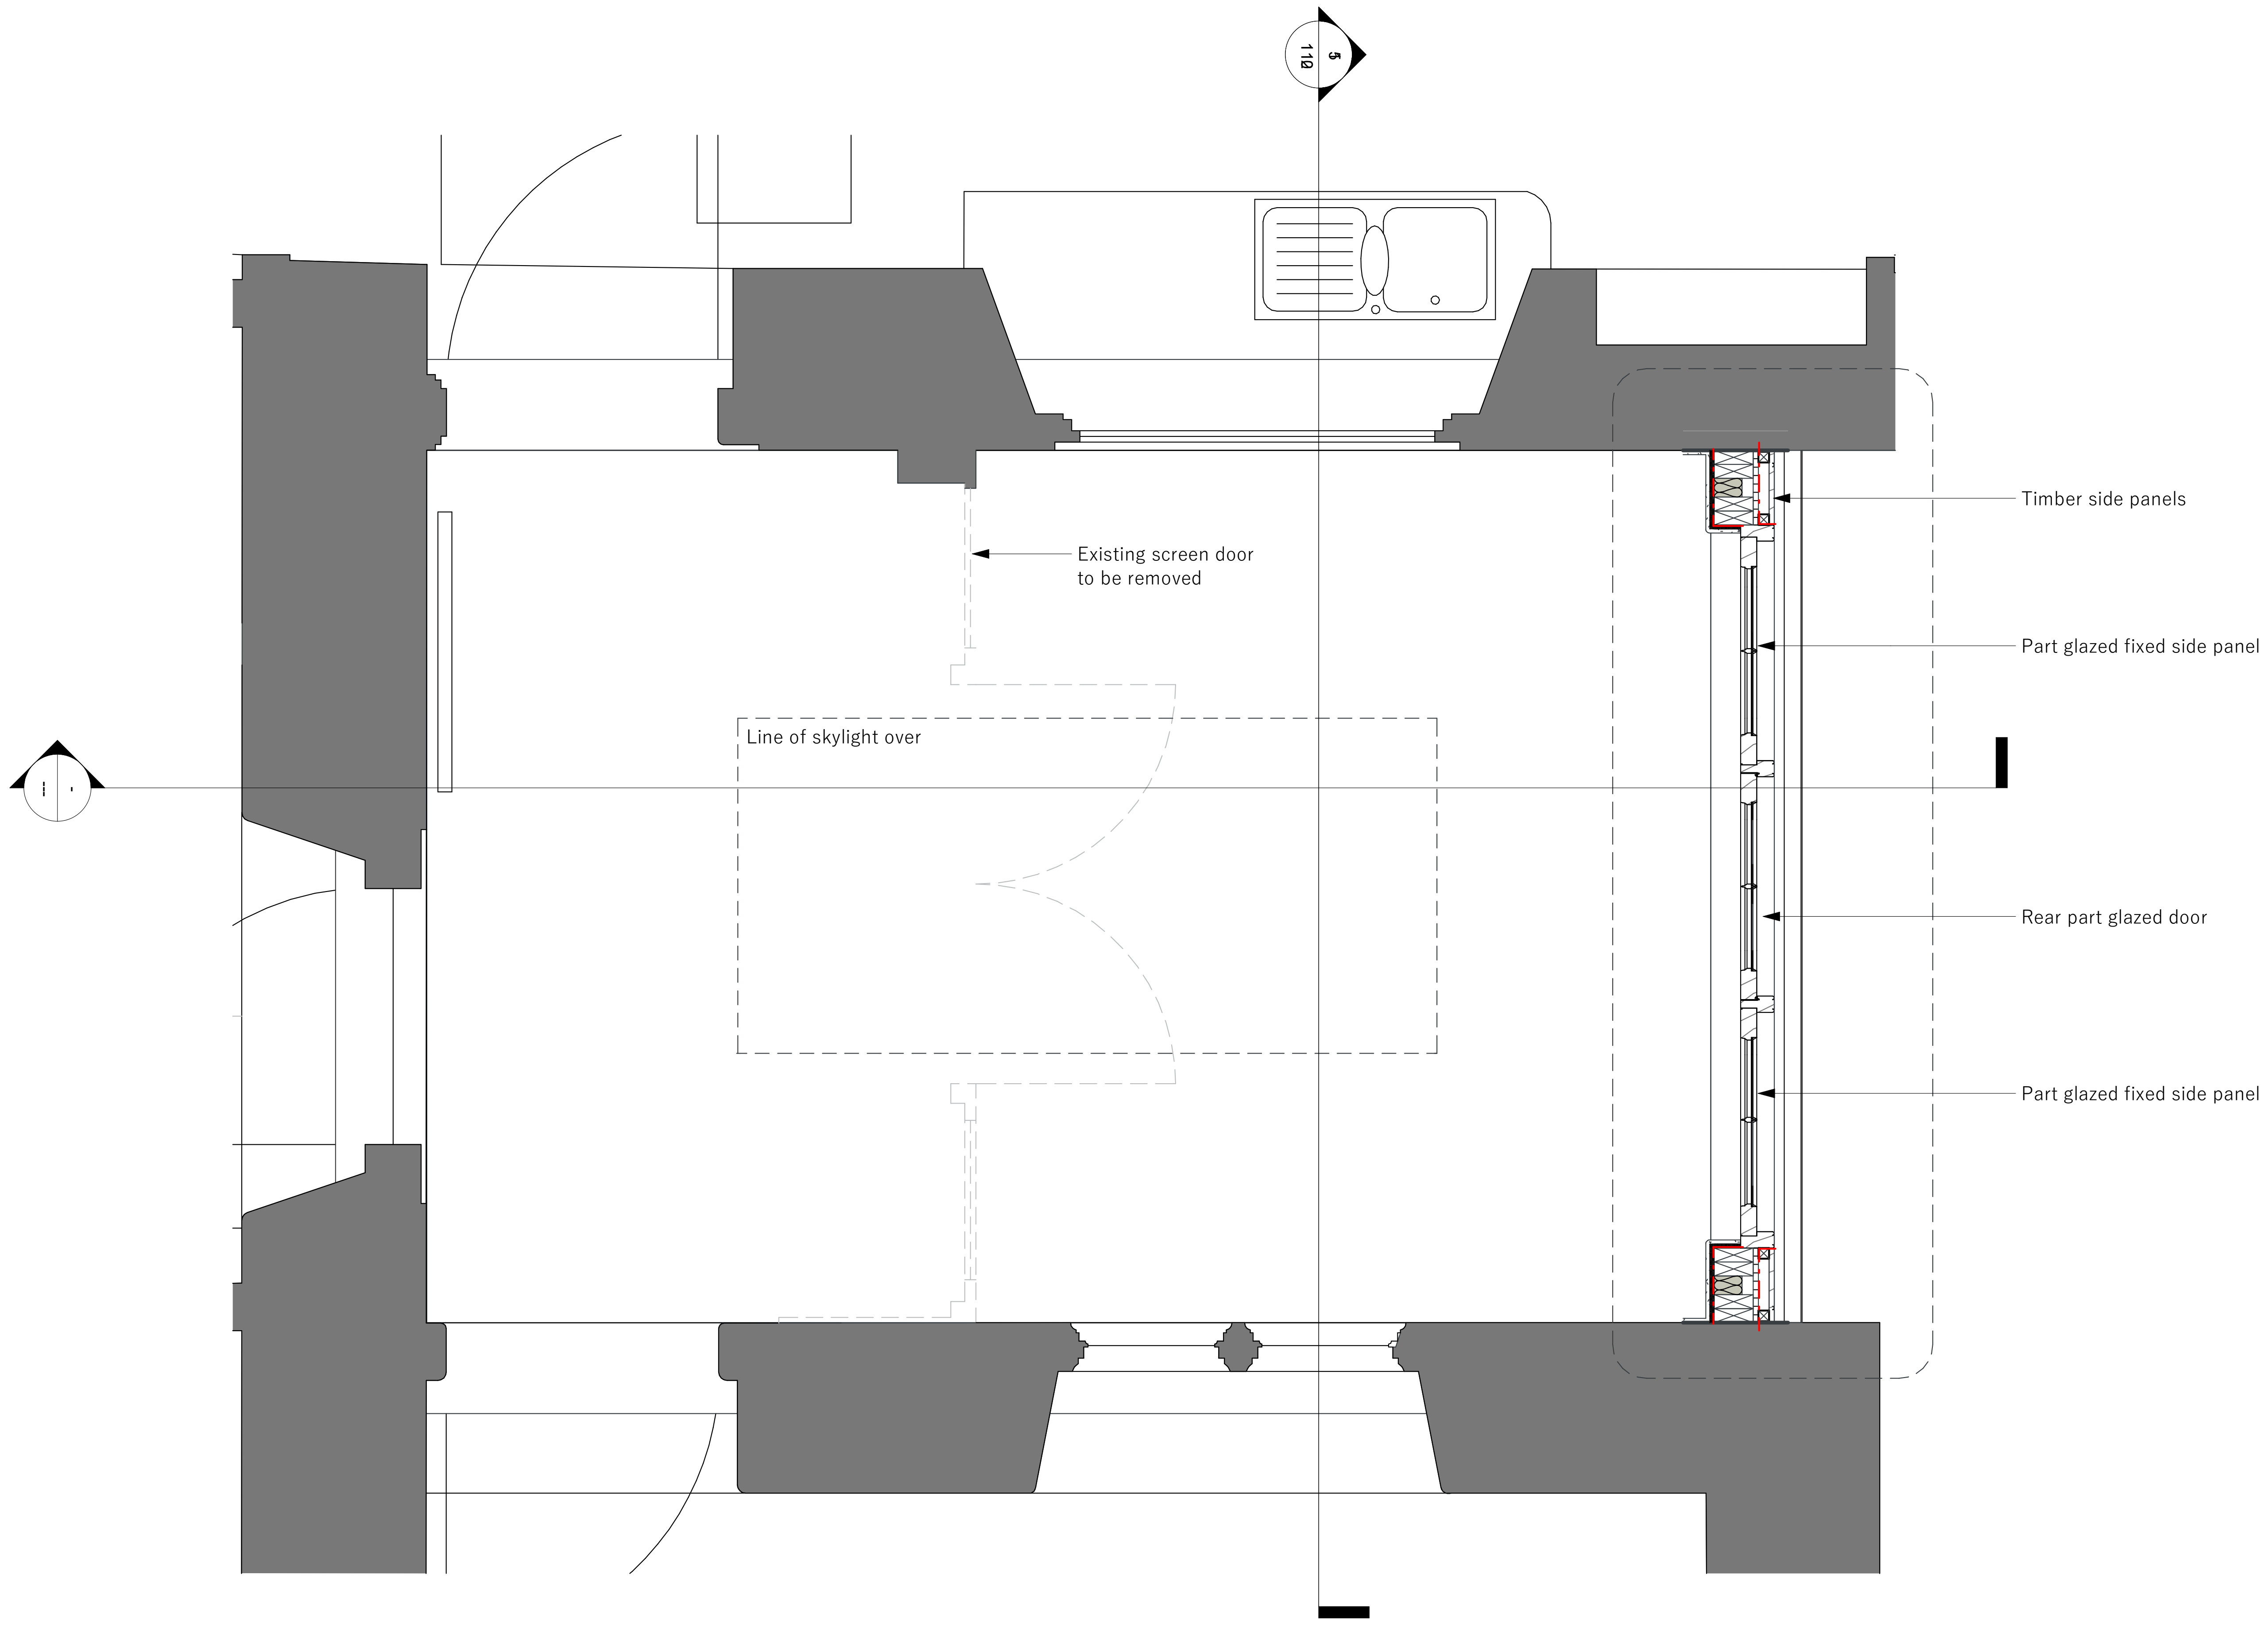
Timber side panels
Existing screen door to be removed
Part glazed fixed side panel
Line of skylight over
Rear part glazed door
Part glazed fixed side panel

FLOOR PLAN - 1:20

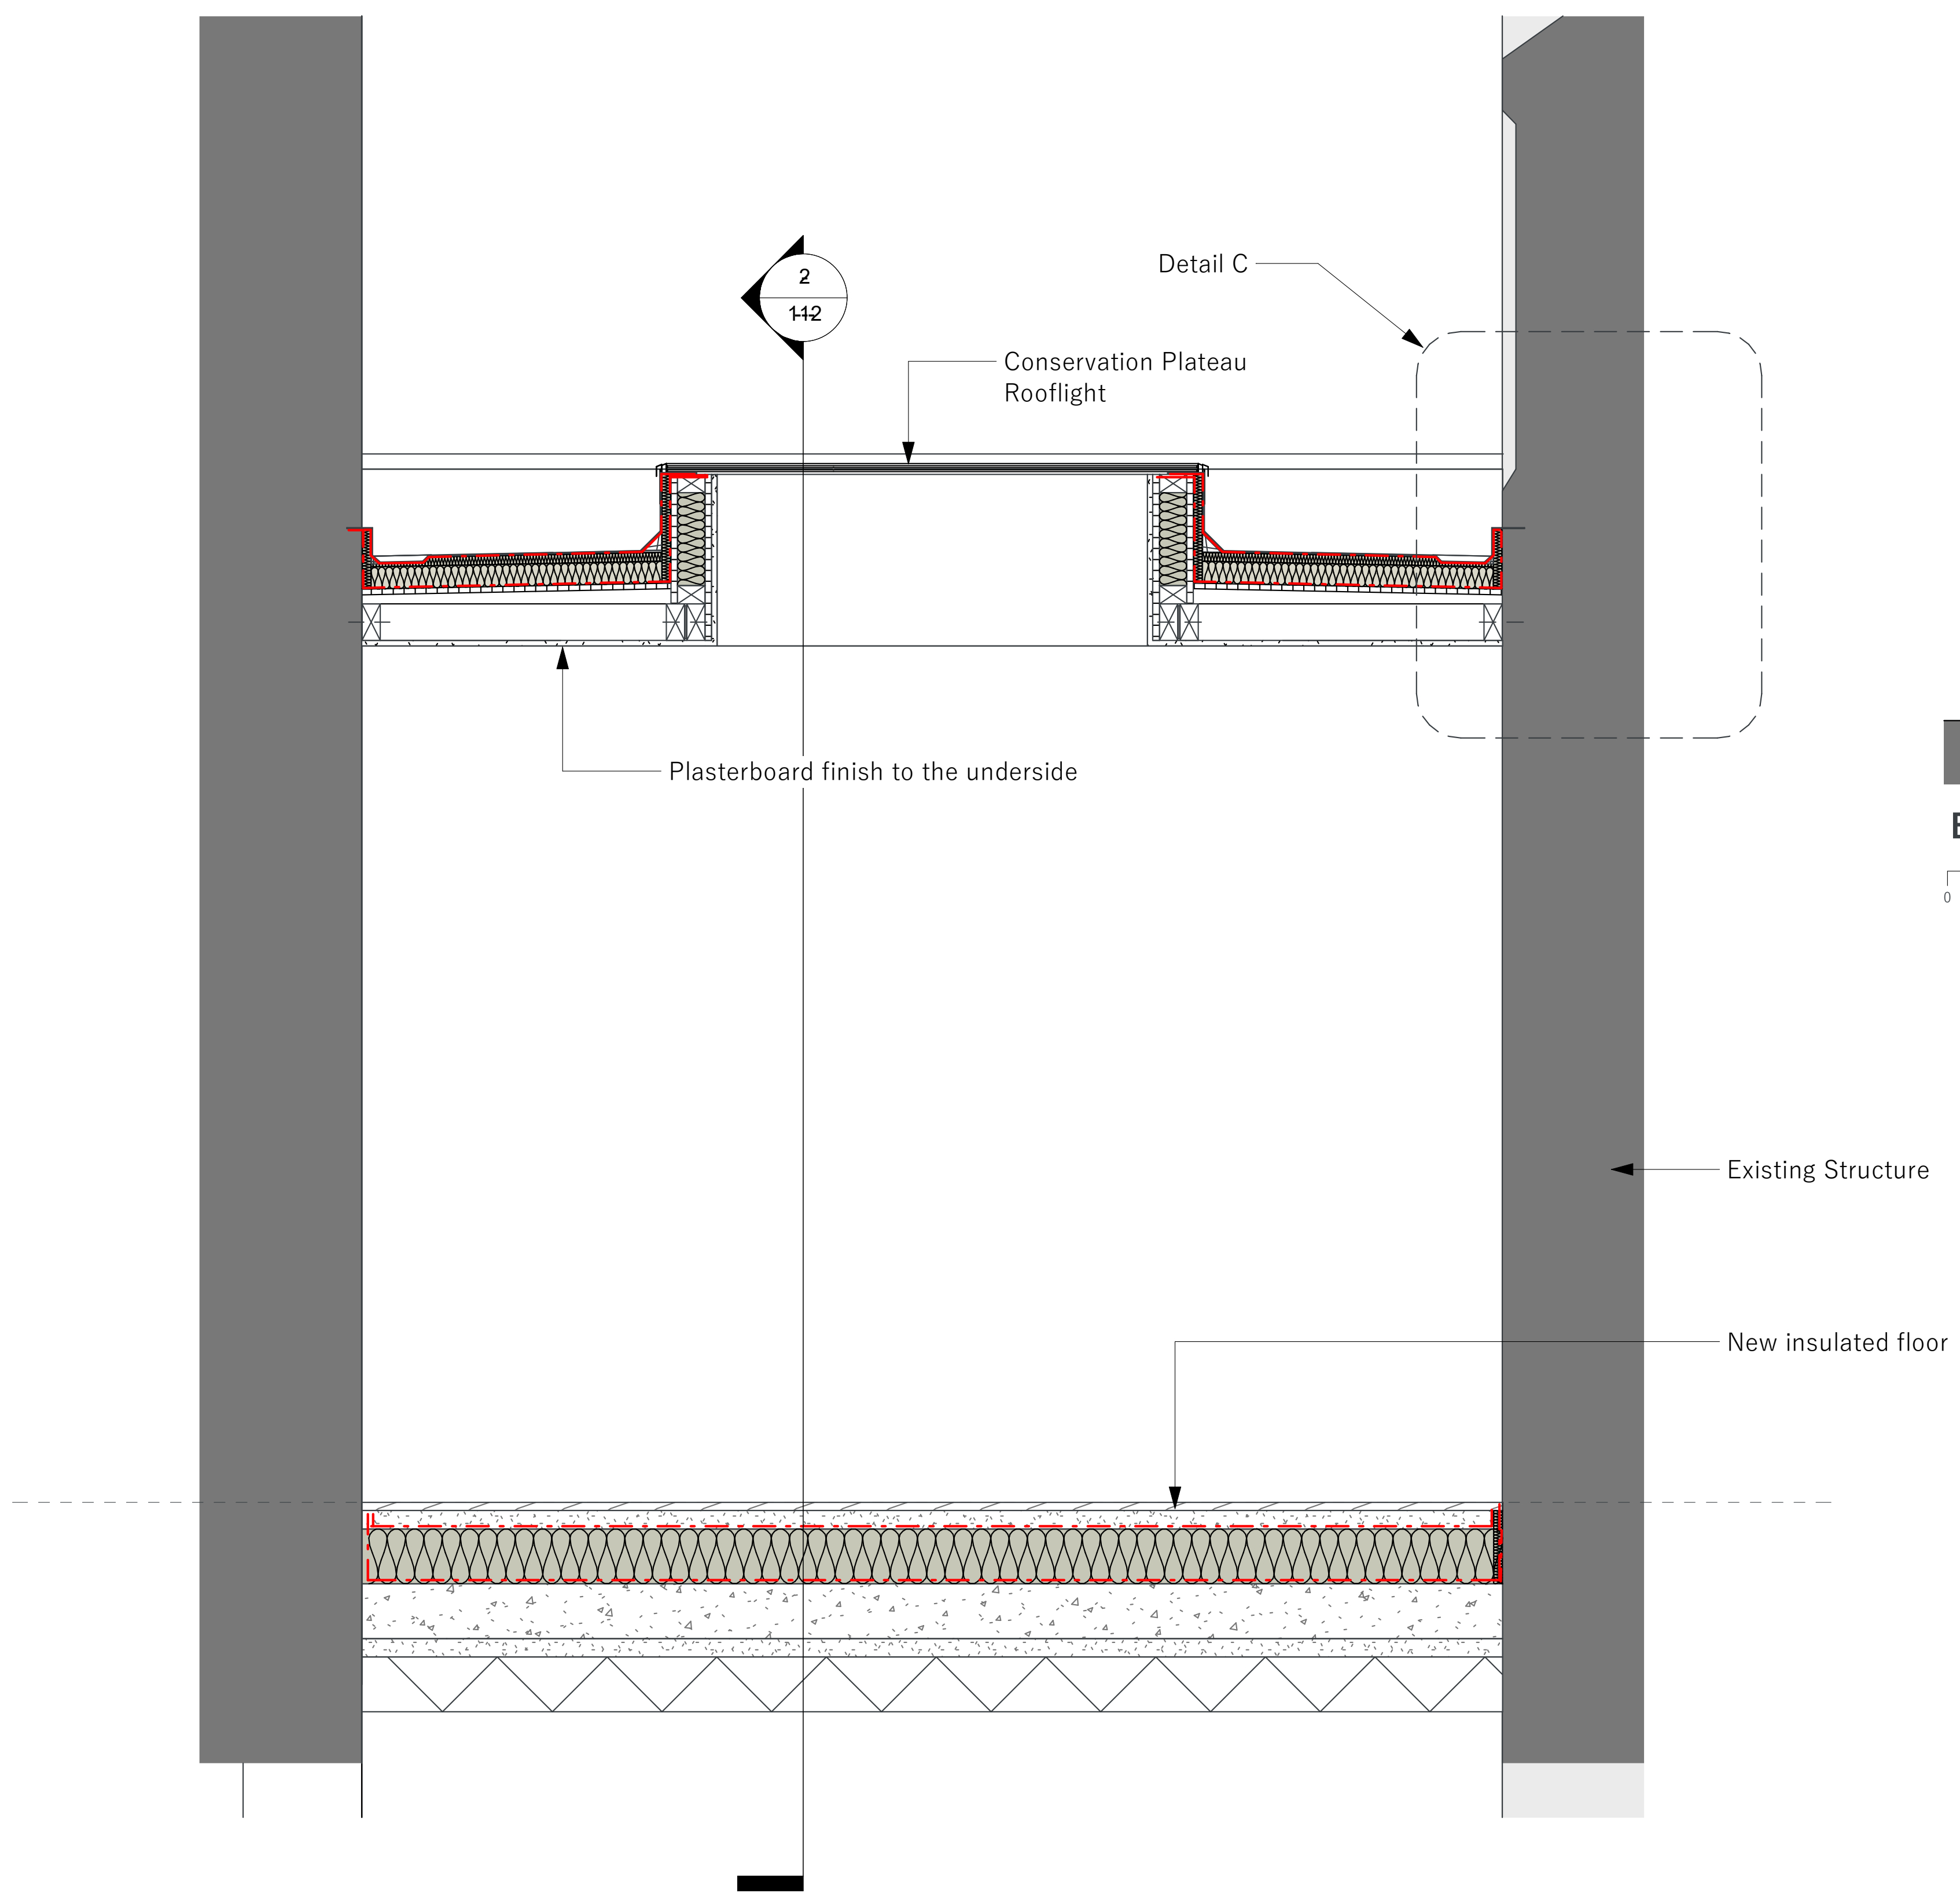
Detail C
Conservation Plateau Rooflight
Plasterboard finish to the underside
Existing Structure
New insulated floor

SECTION 2 - 1:20

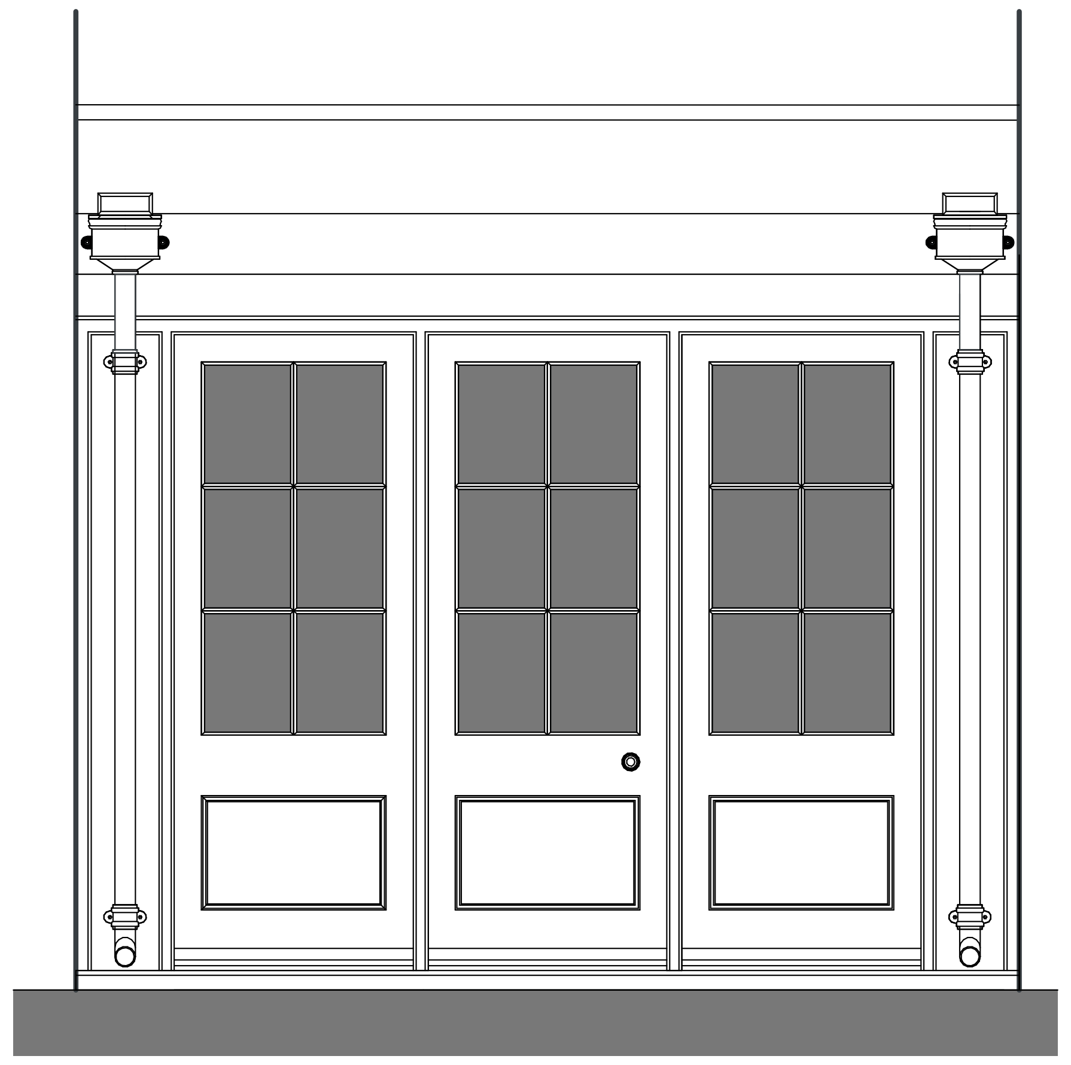

ELEVATION - 1:25

0 0.25 0.5 0.75 1.25m

soloarc

www.soloarc.co.uk 07775618238

General Notes

Do not scale from this drawing except for planning purposes. All dimensions of existing buildings must be verified on site by contractor. This drawing is to be read in conjunction with all other drawings, specifications and general project conditions. All designs, service routes and locations are subject to confirmation and/or approval by a statutory body, highways and/or building control. The Contractor is responsible for checking all drawings for dimensional and co-ordination accuracy prior to construction. Any discrepancy between the details shown and those by others are to be reported immediately to the soloarc. This drawing has been produced from site surveys and/or drawings issued by the client or their representatives. All boundaries, locations and measurements are preliminary and are to be subject to a detailed survey by the Contractor before construction commences.

All dimensions are in millimetres unless stated otherwise. This drawing is issued only for the purpose stated. All dimensions are to structural elements and not finished faces.

© soloarc Ltd. Registered in England & Wales. Company No. 13961662. This drawing is copyright protected and may not be reused or reproduced in whole or in part without the express written permission of soloarc Ltd.

No.	Description	Date

Drawing Title
Infill Extension - Plans and Sections

Client
Mr James Fisher

Project Address
Home Farm House, Upper North,
Wraxell, SN14 7AG

Scale As indicated @A1

Issued For
PLANNING

Job Number 2025-09-0006

Drawing Number **110**

Revision