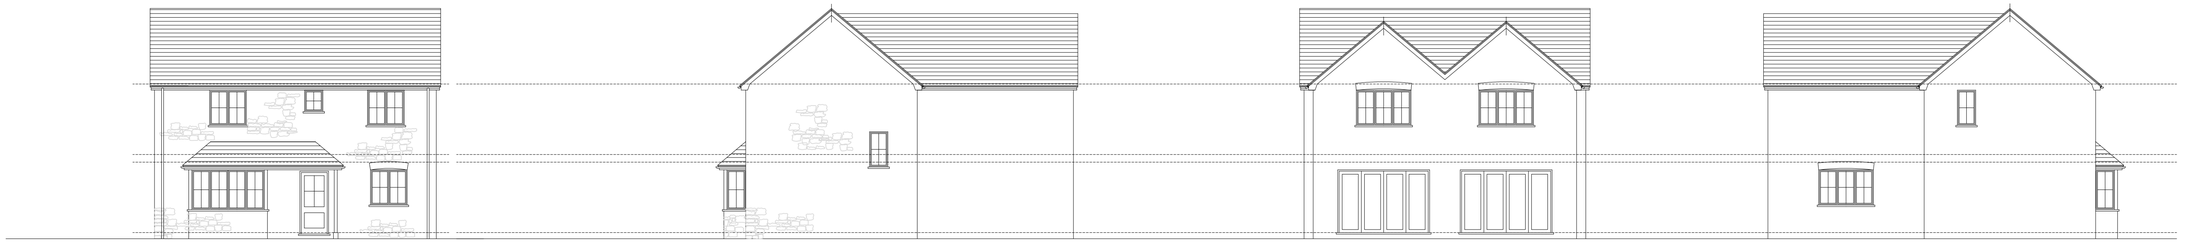

NORTH WEST ELEVATION 1:100 | SOUTH WEST | SOUTH EAST | NORTH EAST

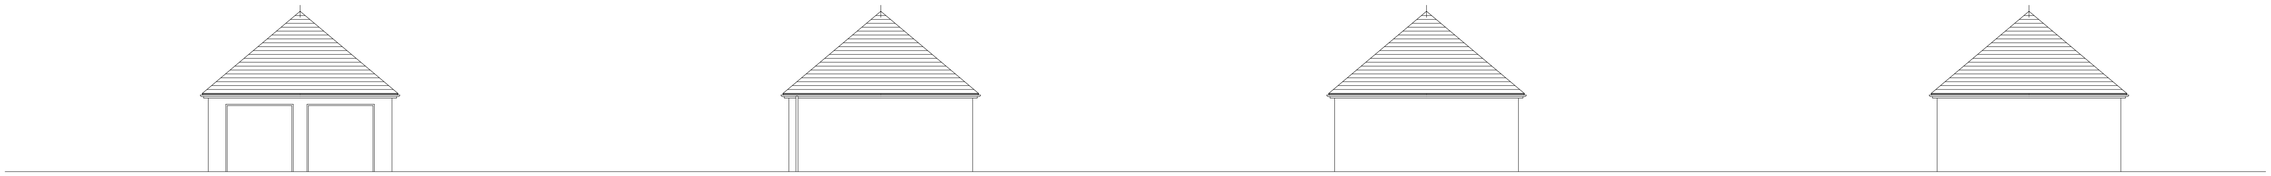

NORTH WEST ELEVATION 1:100 | SOUTH WEST | SOUTH EAST | NORTH EAST

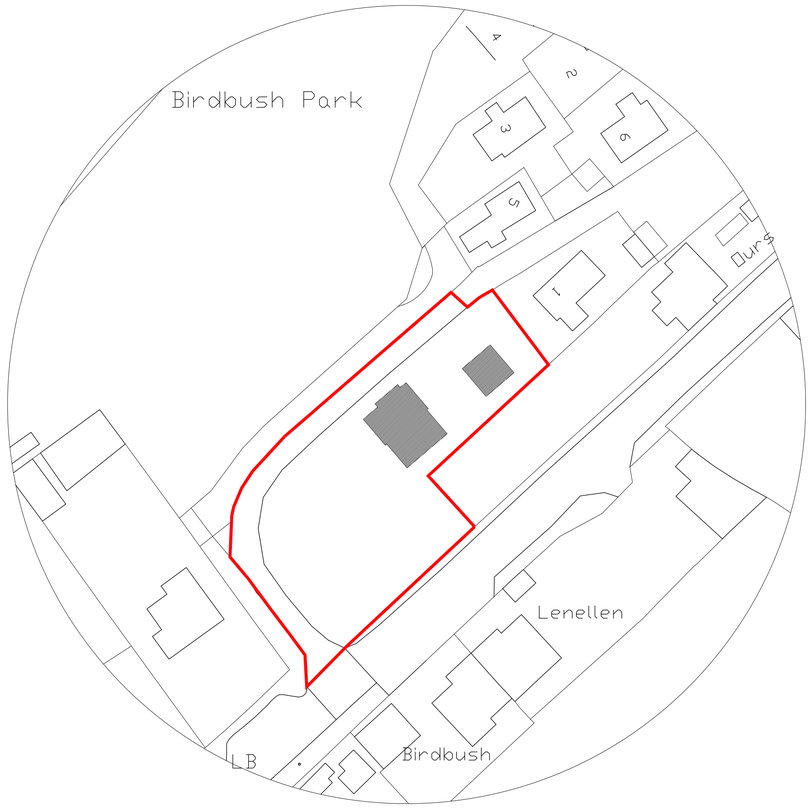

BLOCK PLAN 1:500

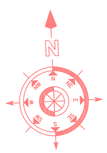

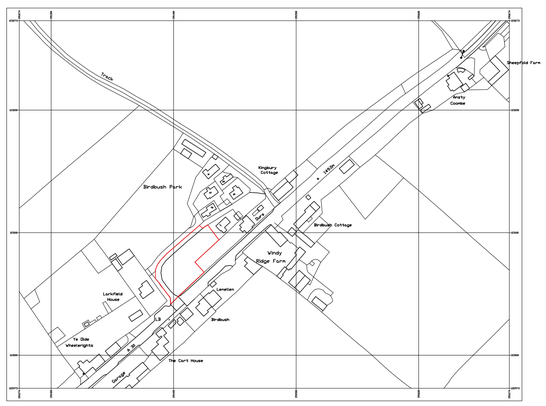

LOCATION PLAN 1:2500

SCALE 1:100

0 2 4 6 8 10

PROPOSED DWELLING-ELEVATIONS
LAND ADJACENT TO BIRDBUSH PARK
SHAFTESBURY, DORSET, SP7 9HH
FOR MR T LIGHT

2671/3 1:100@A1