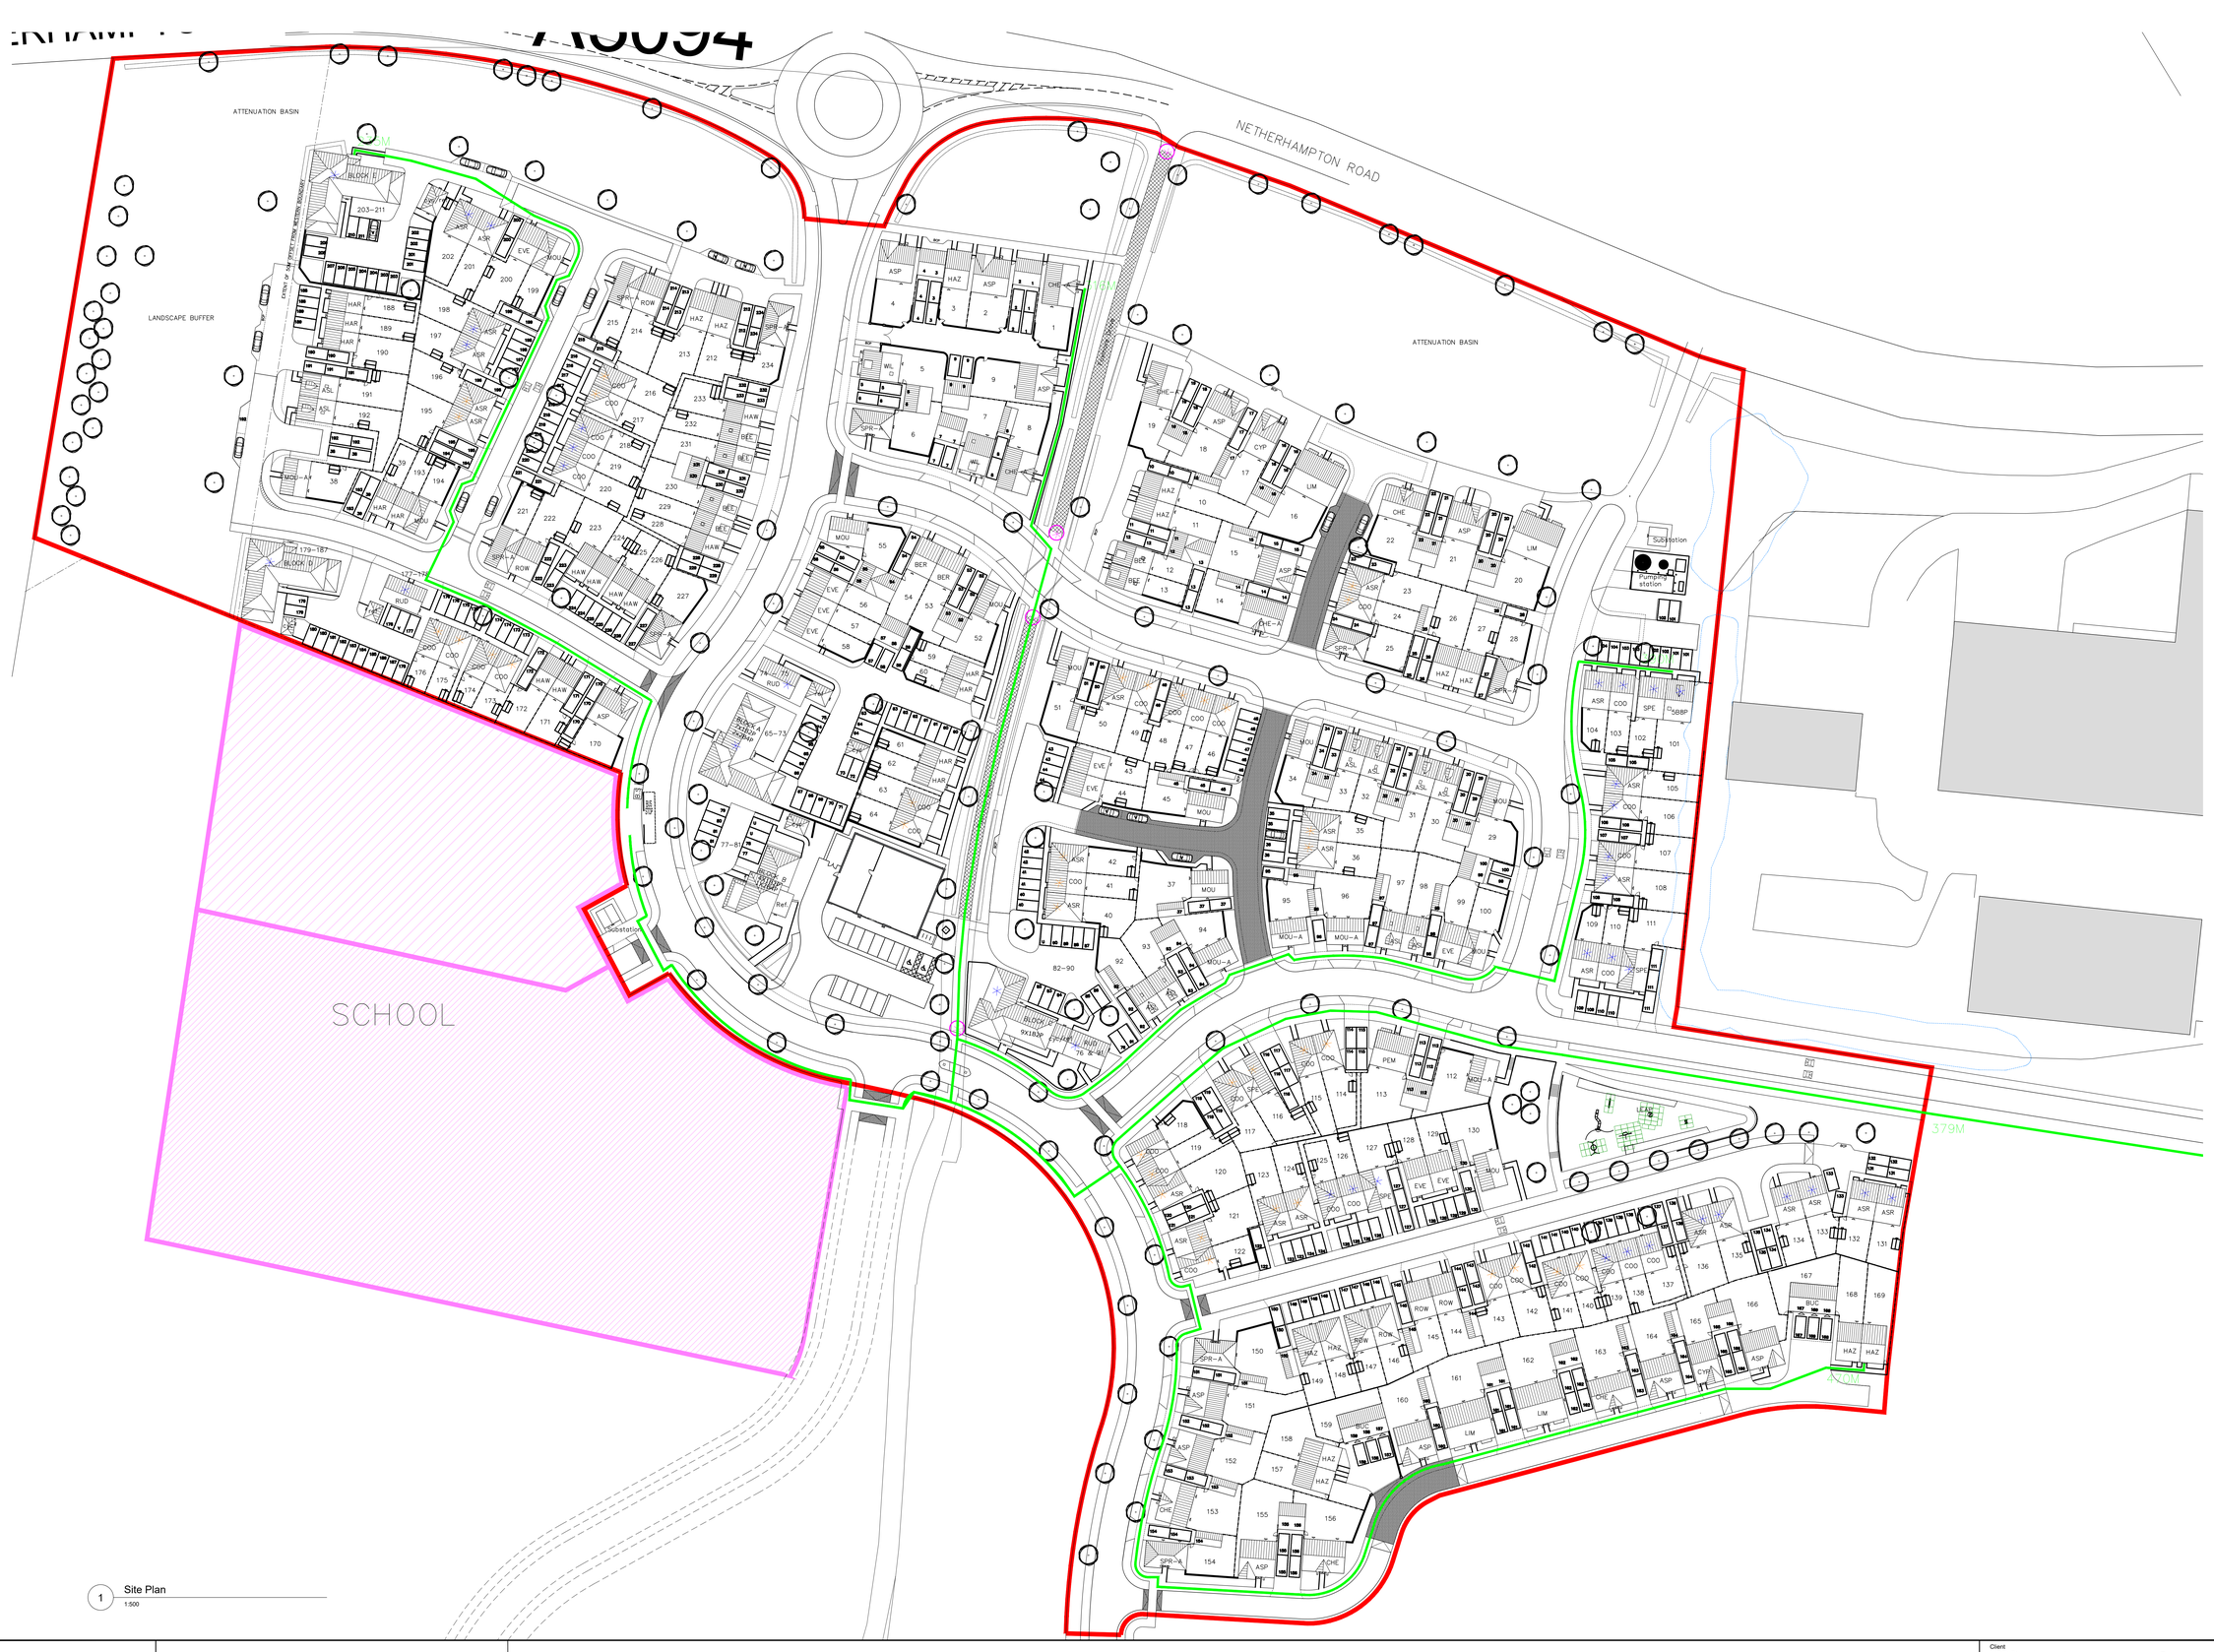


1 Site Plan
1:500

NORTH

0 5.0 10.0 15.0 20.0 25.0 50.0m

The copyright of this drawing is vested with Corstorphine & Wright Ltd and must not be copied or reproduced without the consent of the company.

Rev.	Description	Date	Drw.	Chk.
P-00	Initial issue	18.12.25	IH	CH

Client
LSP Developments

Project
New Retail Unit
Wilton Gate, Netherhampton

Drawing Title
Bus Stop Walking Distance

Drawing Status
PLANNING

Corstorphine & Wright
Tamworth Studio
5 Aldergate, Tamworth, B79 7DJ
01827 871 23
corstorphine-wright.com

Drawing No.	Revision
250099-0113	P-00

Drawn	Checked	Paper Size	Scale	Date
IH	CH	A0	1:500	18.12.25