


Existing Side Elevation

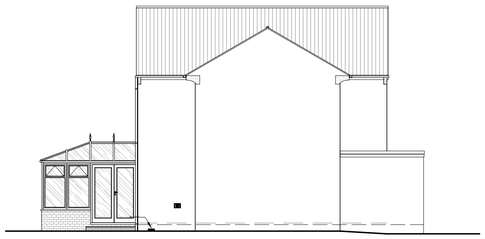


Existing Rear Elevation



Existing Side Elevation



Existing Front Elevation

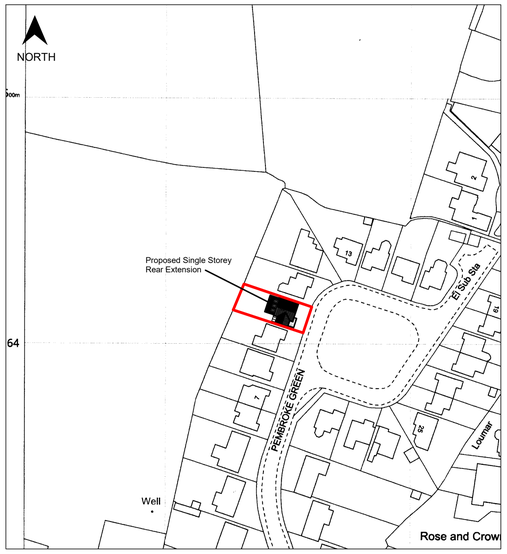



SITE PLAN SCALE 1:1250

Licence number 100019980
Grid 395642 E 186419 N

Metres
0 20 40 60
SCALE 1:1250


Metres
0 1 2 3 4 5 6 7 8
SCALE 1:100

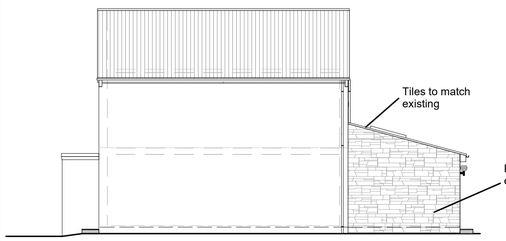


Proposed Side Elevation





Proposed Rear Elevation

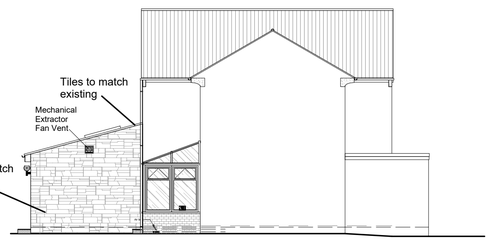



Proposed Side Elevation




Proposed Front Elevation

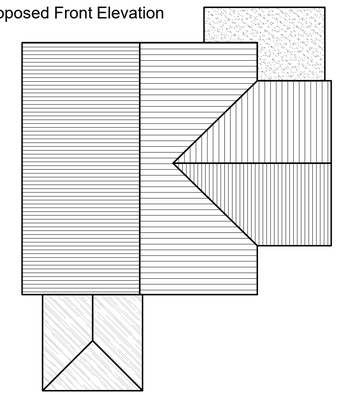

Existing Roof Plan

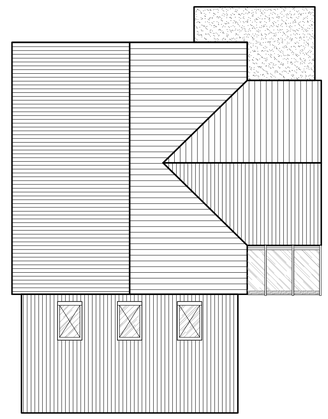


Proposed Roof Plan

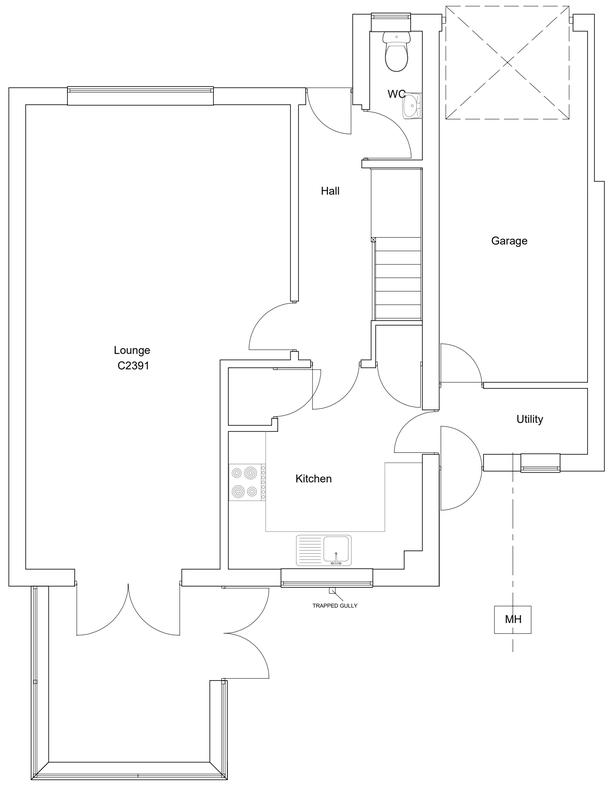



## Existing Grd Floor Plan

Metres
0 1 2 3 4 5
SCALE 1:50

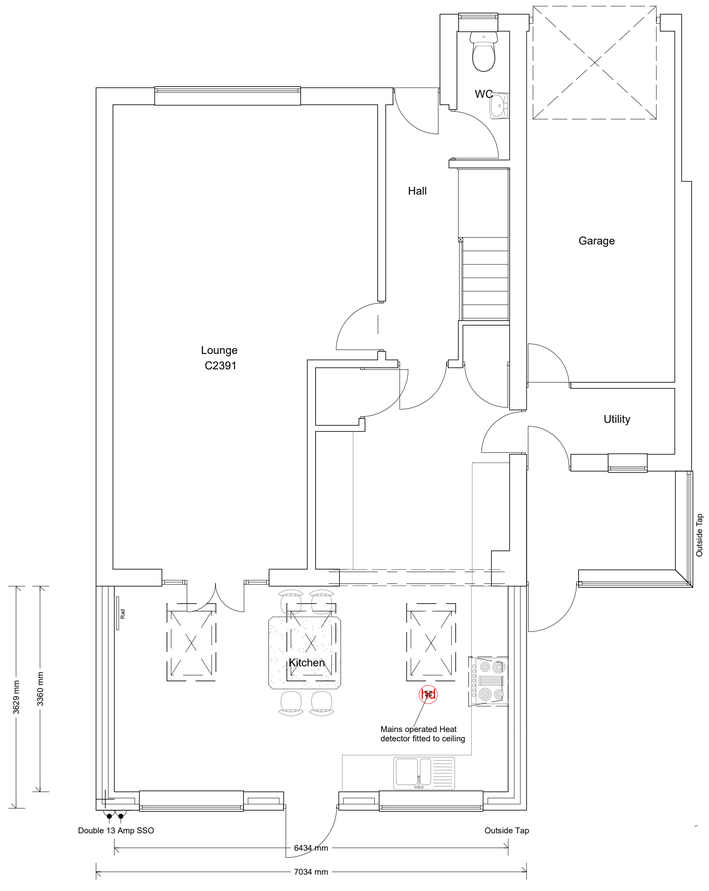


## Proposed Grd Floor Plan

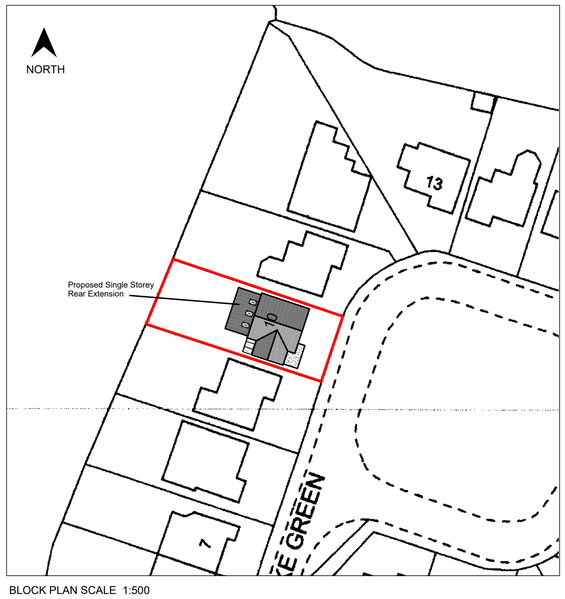


BLOCK PLAN SCALE 1:500

Metres
0 5 10 15 20 25 30 35 40 45 50
SCALE 1:500

Note
This Drawing Has Been Prepared To Obtain Planning Consent Only. It Is not To Be Used For Construction Purposes.

All Dimensions approximated These Plans Can Be Scaled For Planning Purposes Only

C Copyright

FS CONSULTANCY

Hightrees
362 Marlborough Road,
Swindon,
Wiltshire SN3 1NP

TEL. 01793 420244

CLIENT: Mr & Mrs M Nolder

TITLE: Proposed Single storey rear extension
10 Pembroke Green, Lea
Malmesbury Wilts SN16 9PB

| SIZE | CAGE CODE | DWG NO | REV |
|---|---|---|---|
| A1 | | 001 17/11/2025 | 1:1 |

SCALE 1:1250/1:500/1:100/ 1:50 SHEET 1:1