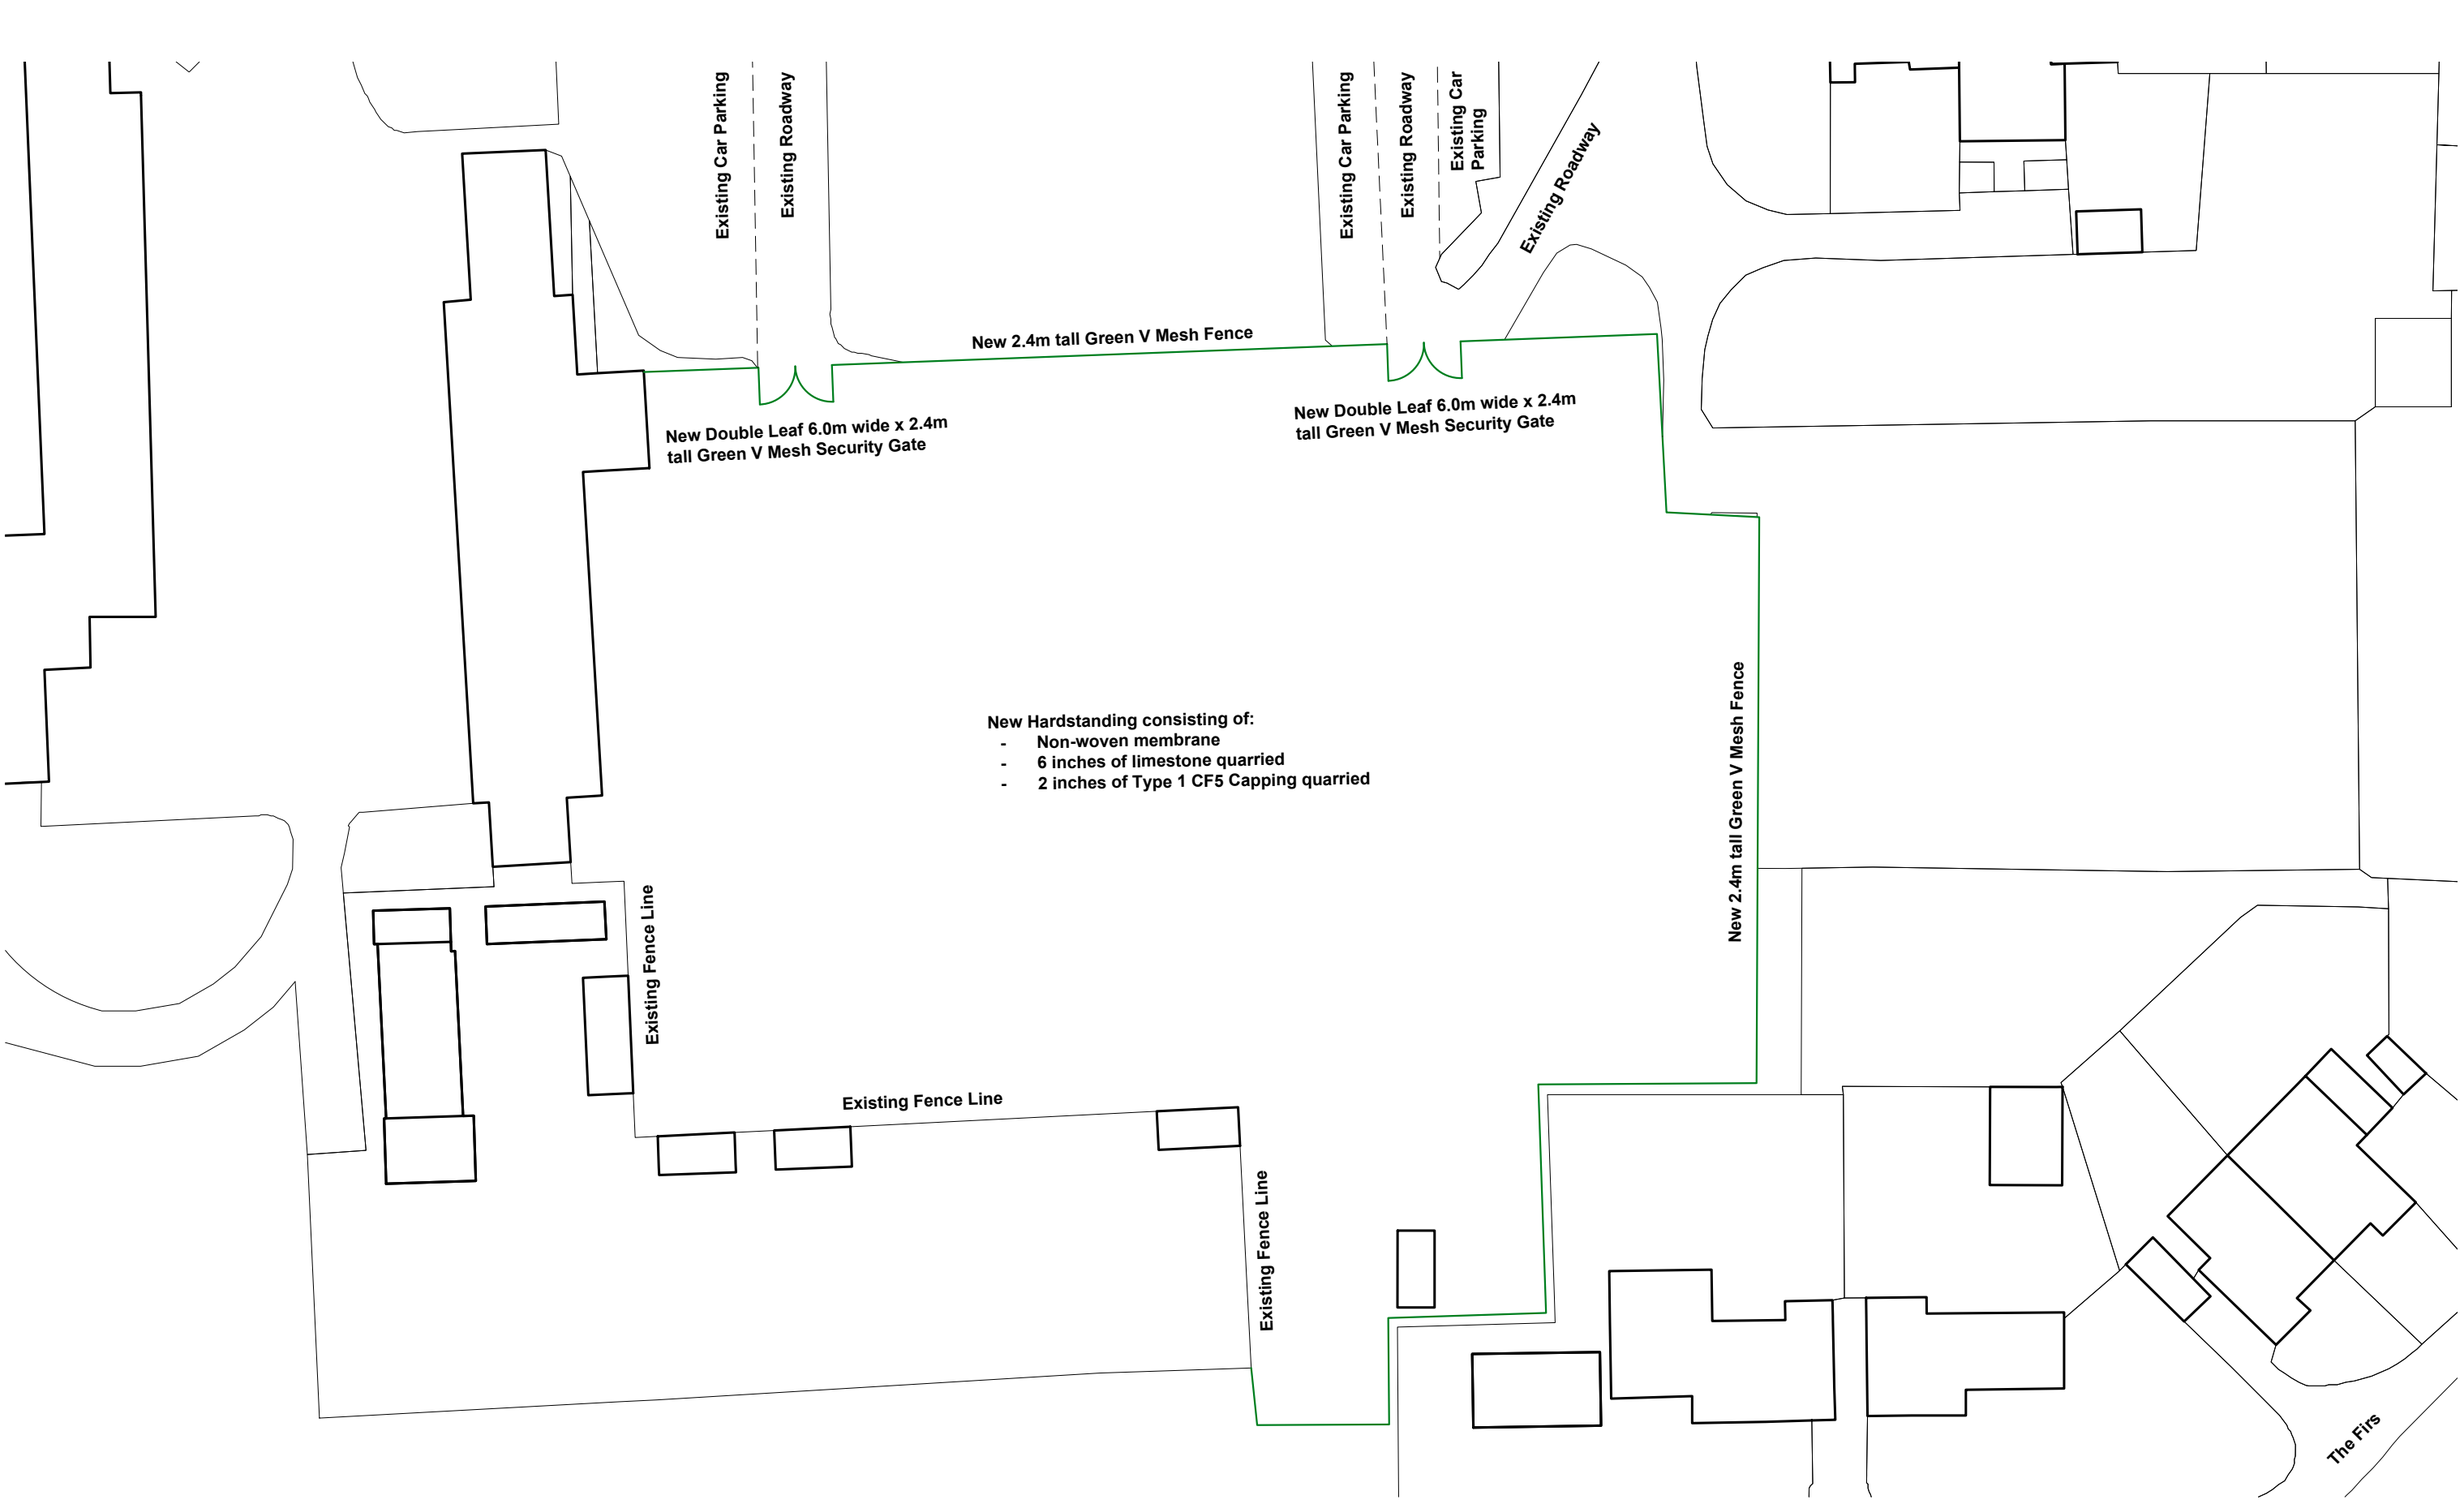


NORTH

0 5.0 10.0 15.0 20.0 25.0 35.0m

The copyright of this drawing is vested with Corstorphine & Wright Ltd and must not be copied or reproduced without the consent of the company.

Rev.	Description	Date	Drw.	Chk.
P01	First issue to client	18/12/25	EM	IP

Key

New Fence Line and Gates as noted.
Refer to drawing 0003 for images.

CLIENT:
Mr Simon Waterfield

PROJECT:
Retrospective Compound RAF Kemble

DRAWING TITLE:
Proposed Site Plan

DRAWING STATUS:
PLANNING

C&W

corstorphine-wright.com

Drawing No.	Revision
KEM-CWA-00-ZZ-D-A-0002	P01

Project No.	Drawn	Checked	Size	Scale	Date
24444	EM	IP	A3	1:500	18/12/25