

NOTE - Responsibility is not accepted for errors made by others in scaling from this drawing. All construction information should be taken from figured dimensions only

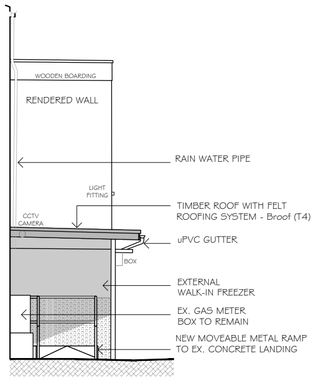


EXISTING REAR ELEVATION (NORTH-EAST)
scale 1:100

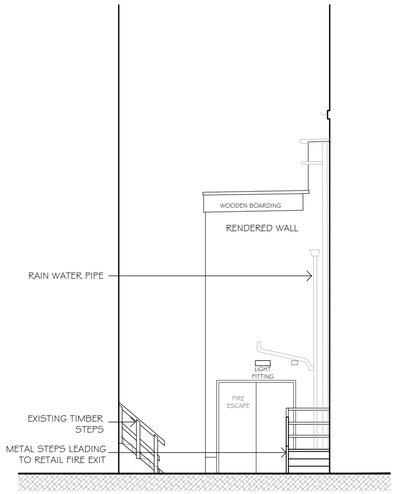


EXISTING REAR COURTYARD ELEVATION (SOUTH-EAST)
scale 1:100




EXISTING SIDE ELEVATION (NORTH-WEST)
scale 1:100

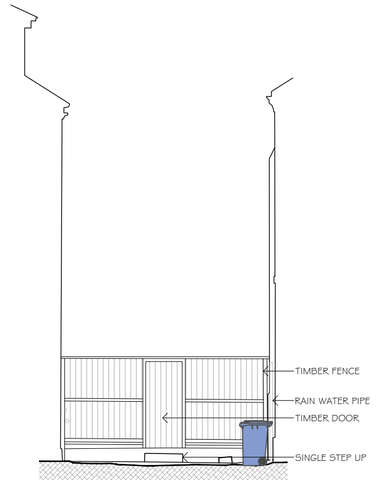

EXISTING SIDE ELEVATION (NORTH-WEST)
scale 1:100

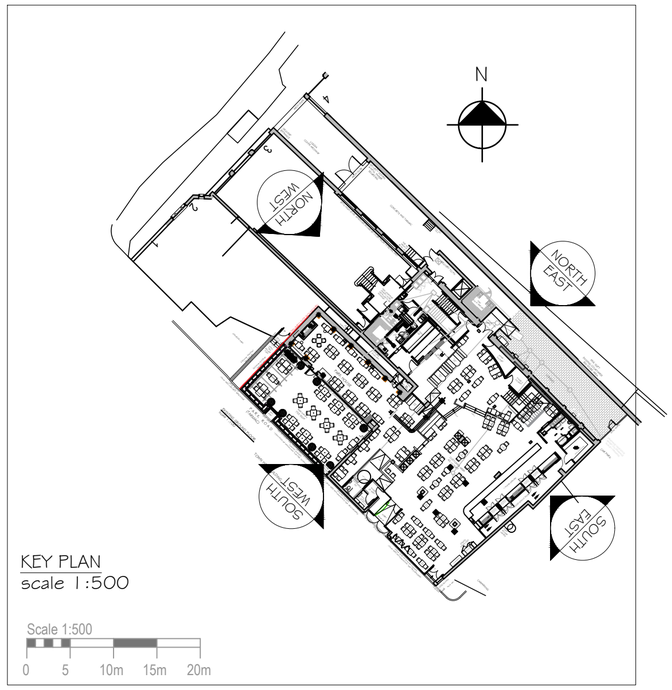

KEY PLAN
scale 1:500

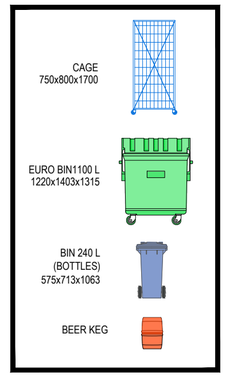

NOTE
REV A: BINS AND CAGES RESTRICTED TO COURTYARD AREA ALONE TO REFLECT THEIR CURRENT STORAGE POSITION.

REVISIONS

REV

PLANNING

kdpa
Brooklyn Chambers, 11 Goring Road,
Worthing, West Sussex BN12 4AP
+44 (0)1903 496 999 www.kdpaine.co.uk

CLIENT	JD WETHERSPOON PLC
PROJECT	PUB NO: 6265 THE ALBANY PALACE TROWBRIDGE, BA14 8AQ
DRAWING	EXISTING ELEVATIONS - REAR YARD SHEET 1 OF 2

SCALE	DATE	DRAWN
A2/1:100	JAN 2026	AP
PROJECT No	DRAWING No	REVISION
7506	PL6-020	