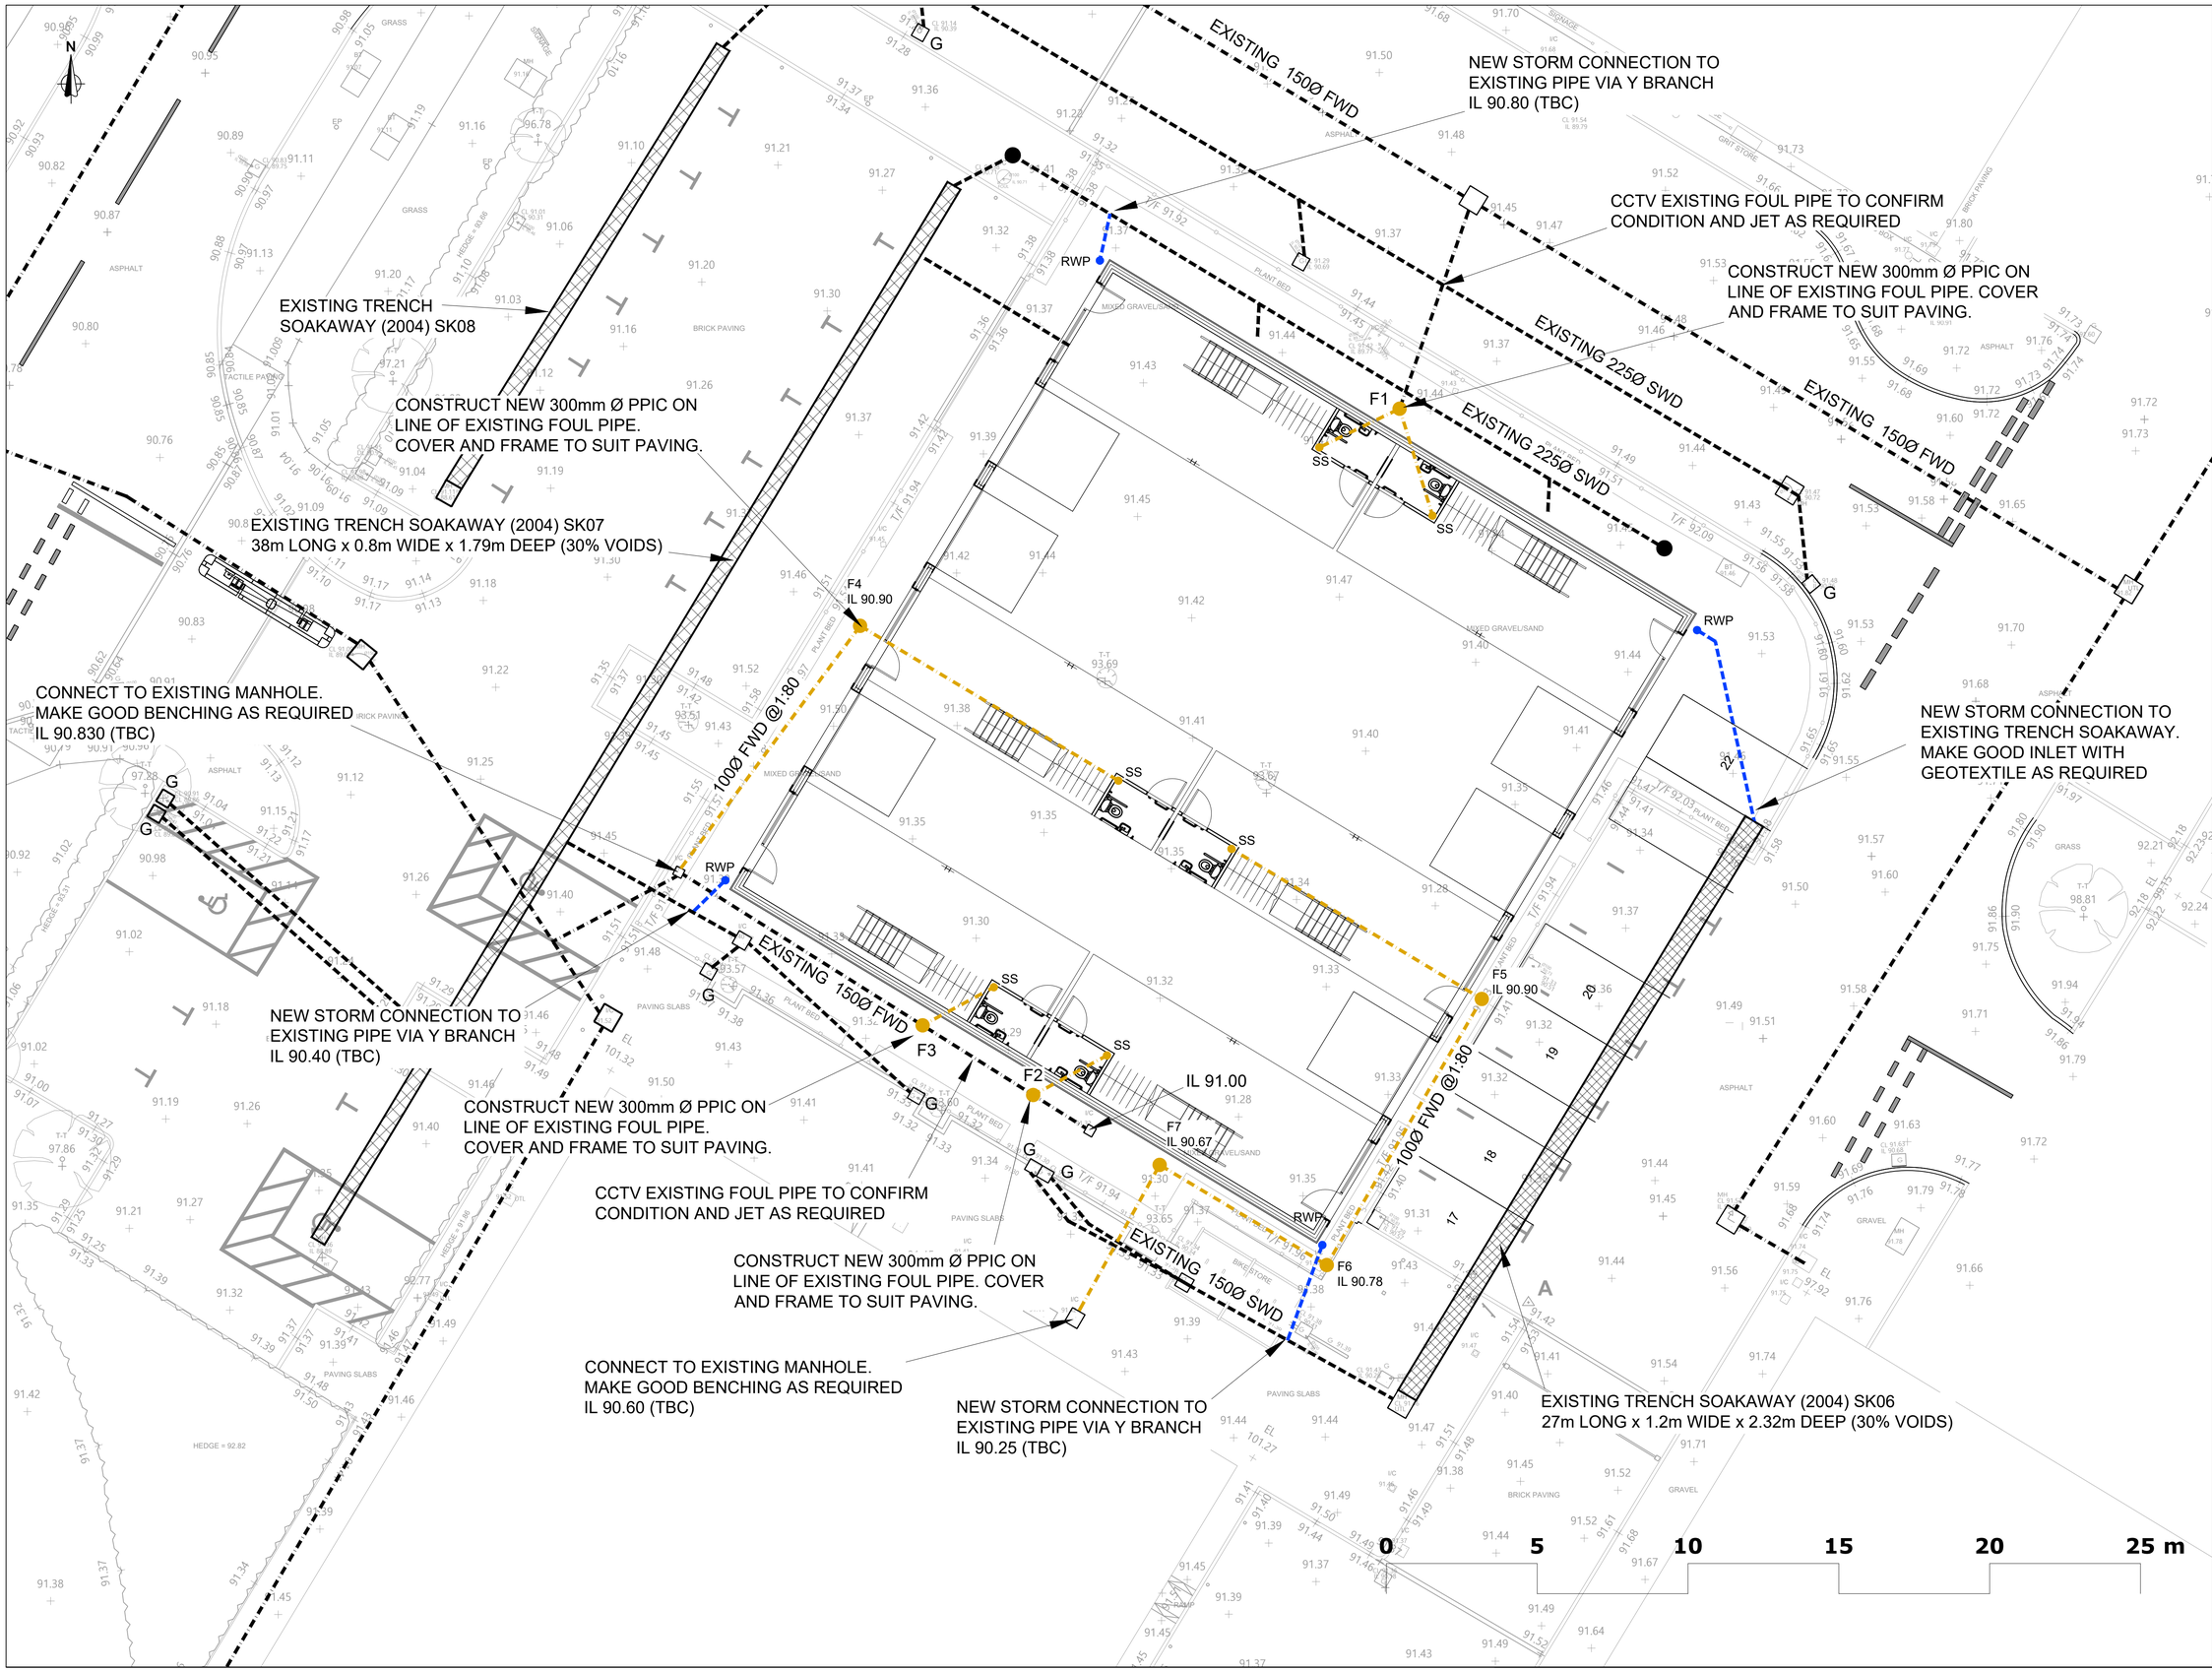


Notes:

1. **Do not scale from this drawing. All dimensions are in metres unless noted otherwise.**
2. **Drawing to be read in conjunction with all other consultants drawings. Any discrepancies are to be reported to the engineer immediately.**
3. **Position of existing services/statutory undertakers apparatus are to be checked by the contractor prior to starting work.**

KEY

- EXISTING FOUL DRAINAGE
- EXISTING STORM DRAINAGE
- PROPOSED FOUL DRAINAGE
- PROPOSED STORM DRAINAGE
- G — EXISTING GULLY
- RWP — RAINWATER PIPE
- SOIL STACK

REFER TO M&E PLAN FOR ABOVE GROUND DRAINAGE AND VENTING PLAN

ALL PROPOSED DRAINAGE TO BE 100Ø UNO

Rev	Date	Details	Drawn
B	30.07.25	FOUL DRAINAGE REVISED	JT

K-Ten Consulting

CLIENT: **BRUNEL DESIGN PARTNERSHIP LTD**

PROJECT: **SOLSTICE PARK, SOLAR WAY, AMESBURY**

TITLE: **PROPOSED BELOW GROUND DRAINAGE LAYOUT**

SCALE @ A1:	DATE:	DRAWN:	STATUS:
1:100	29.05.25	KT	CONSTRUCTION

JOB NO:	DRAWING NO:	REVISION:
25-3107	C002	B