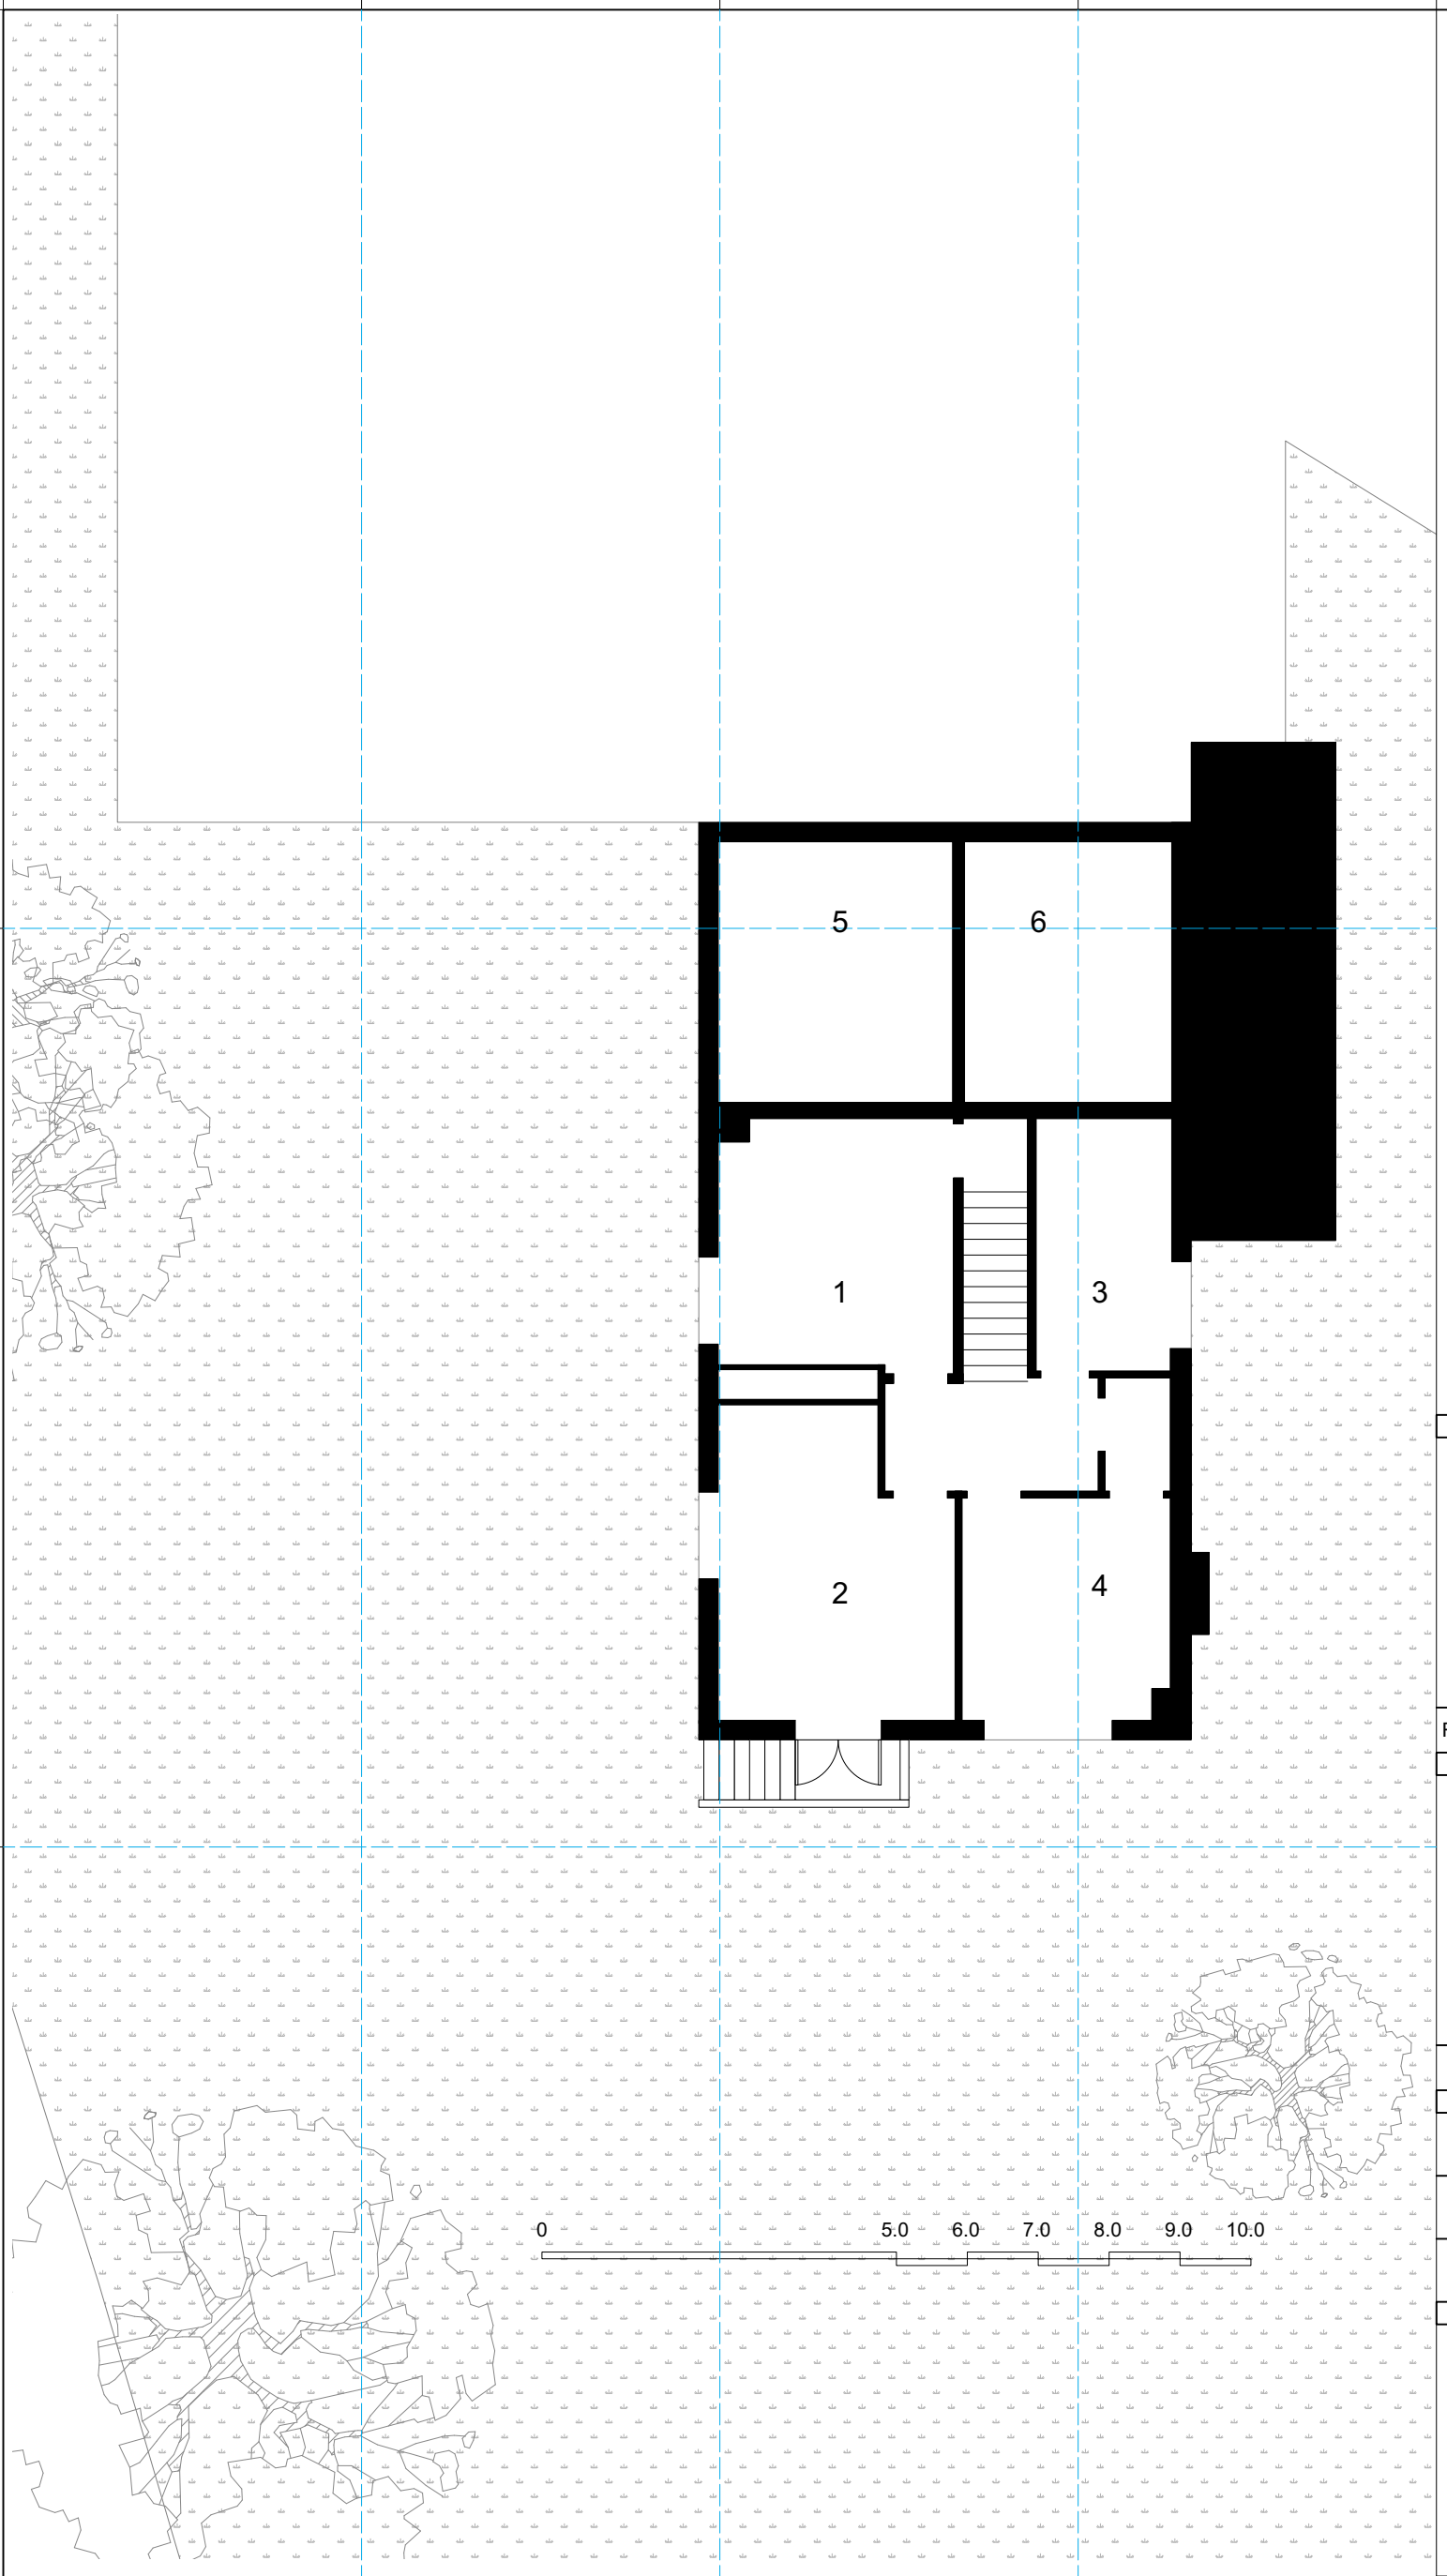


1.Bedroom 2
2.Bedroom 3
3 Bathroom
4.Bedroom 4
5.Void
6 Undercroft

REV.	DATE	DESCRIPTION

NO.	DATE	ISSUE NOTE

Project Manager	Drawn By: PC
Date: 18 01 2026	Reviewed By: FC

Project ID
18 RICKFIELD, BA15 1PP

Sheet Title

Existing ground floor

Sheet No.

A1.07

4 Existing Ground Floor Plan
Scale: 1:100 A3