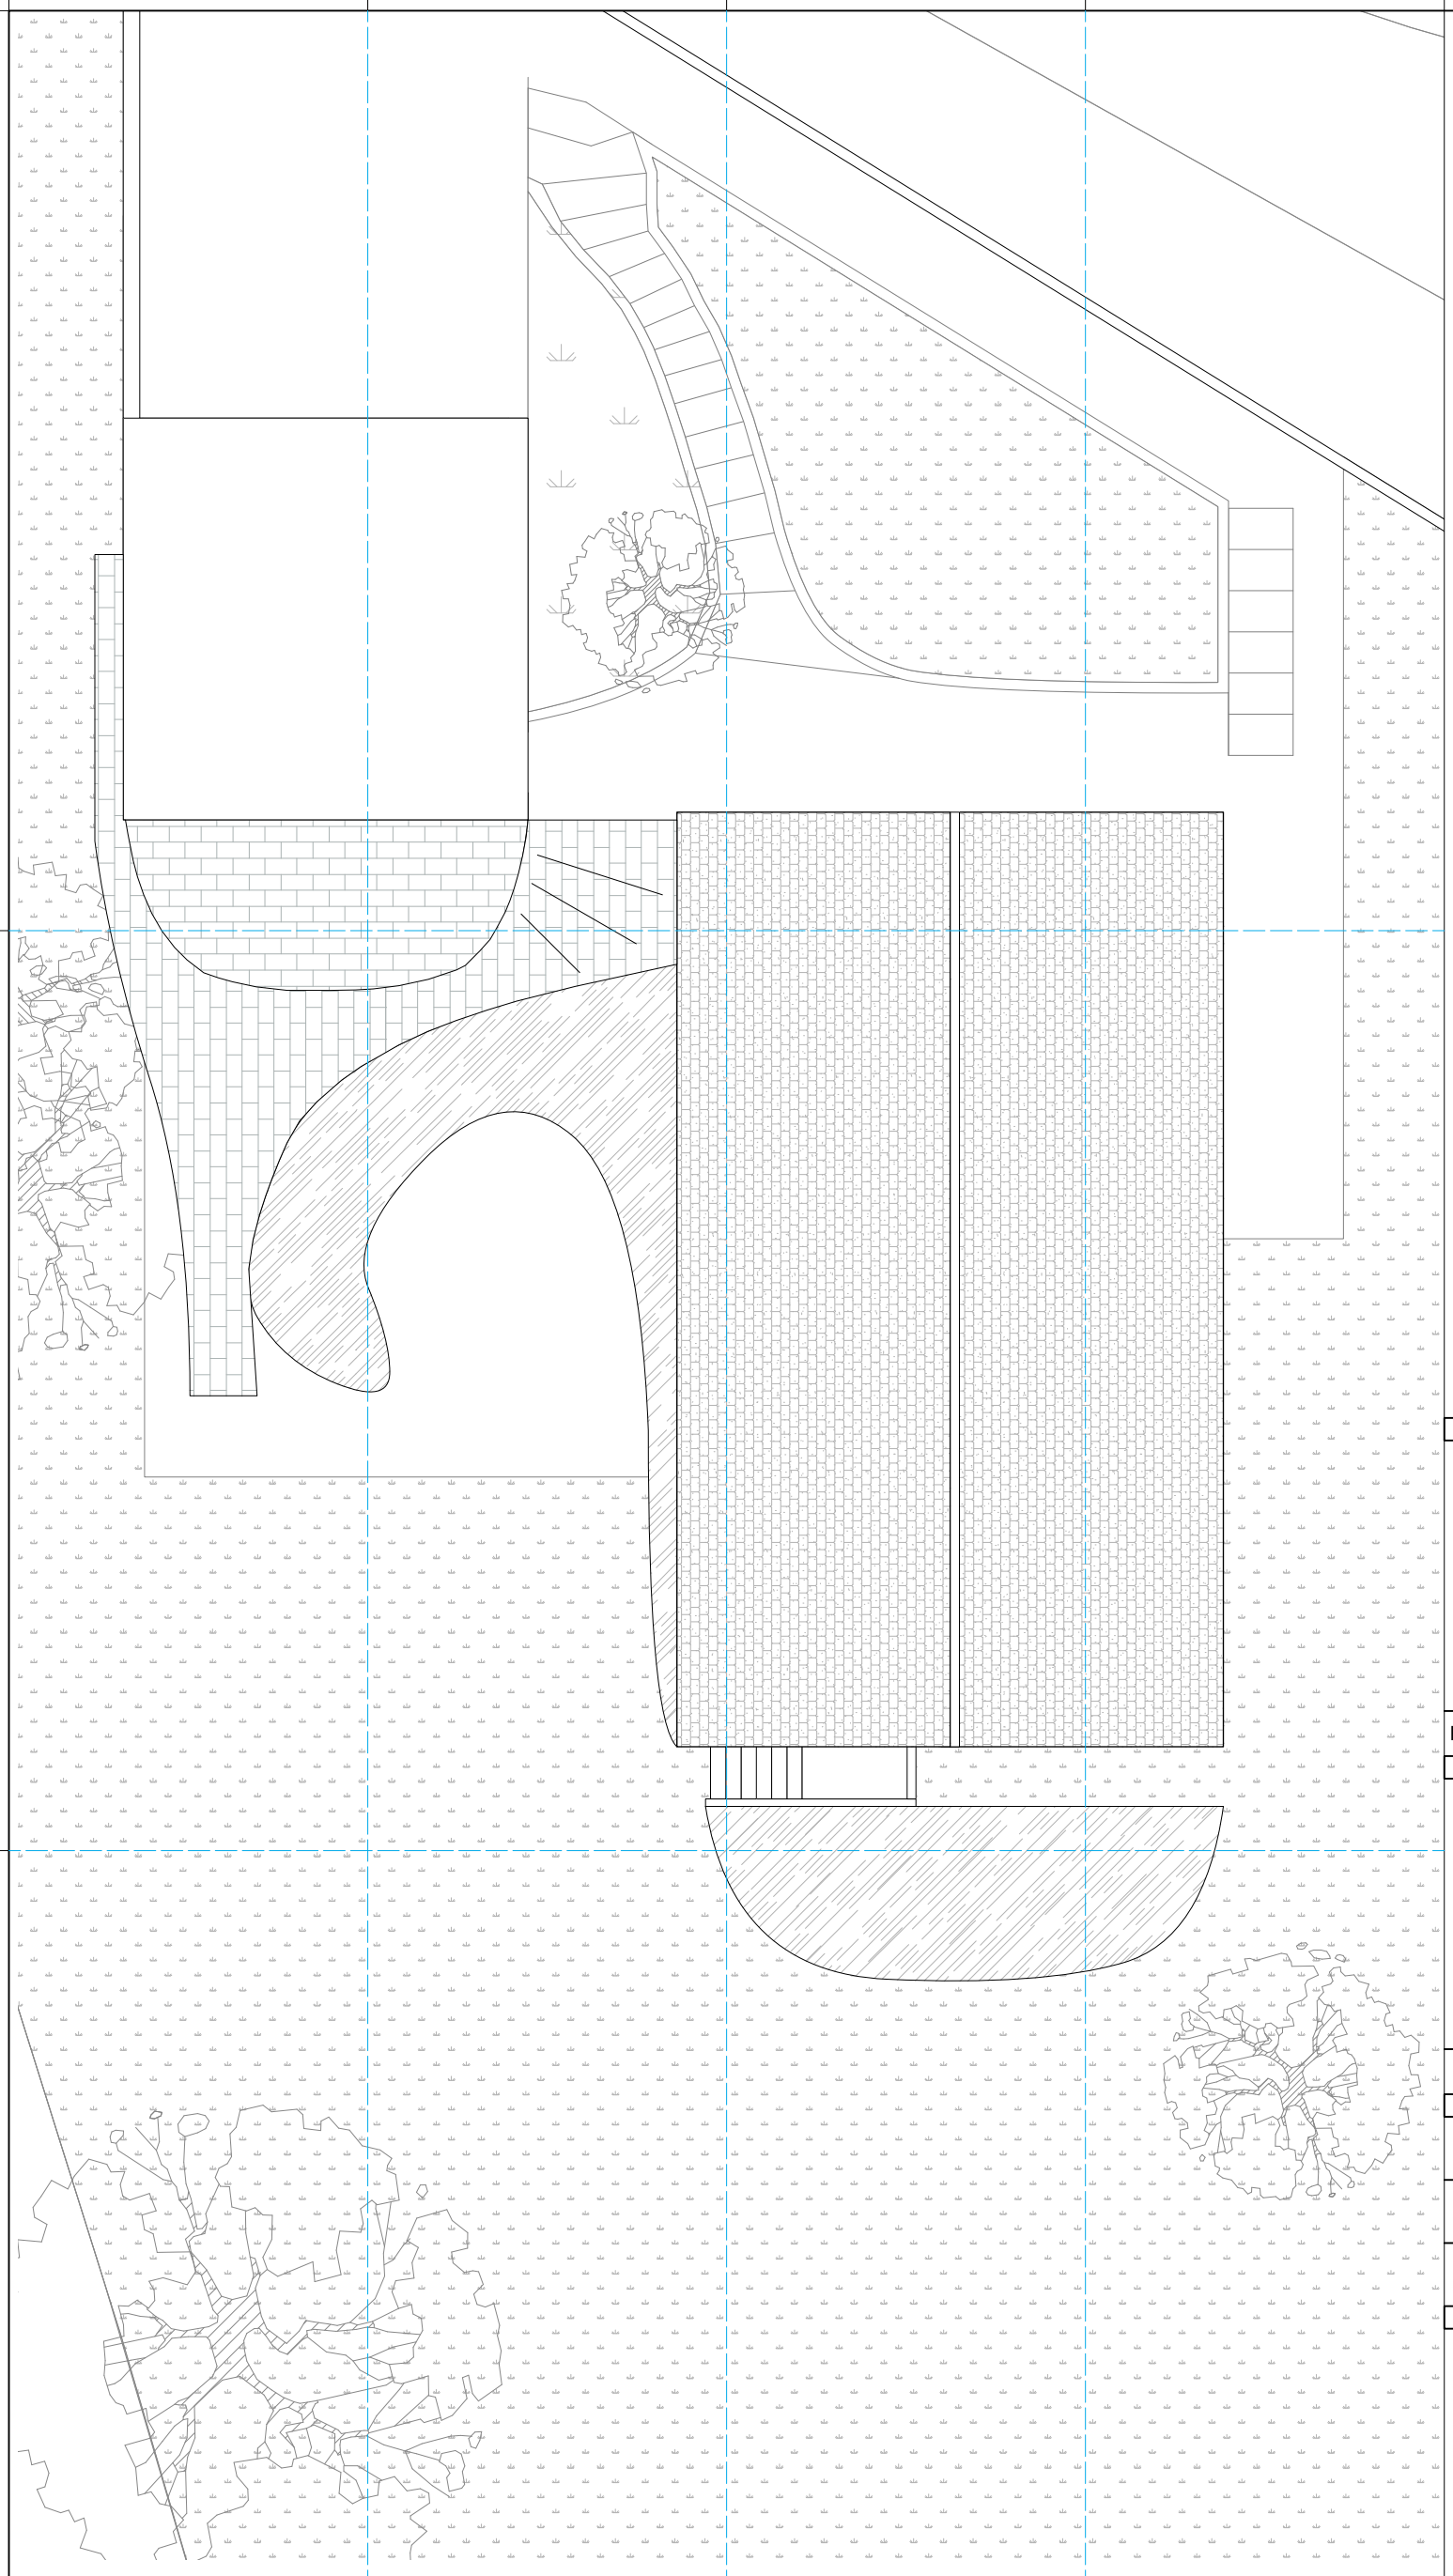


1 Existing Roof Plan
Scale: 1:100 A3

REV.	DATE	DESCRIPTION

NO.	DATE	ISSUE NOTE

Project Manager	Drawn By: PC
Date: 18 01 2026	Reviewed By: FC

Project ID
18 RICKFIELD, BA15 1PP

Sheet Title

Existing roof plan

Sheet No.

A1.09