
rev.	date	revision details	c	a
			pm	jg

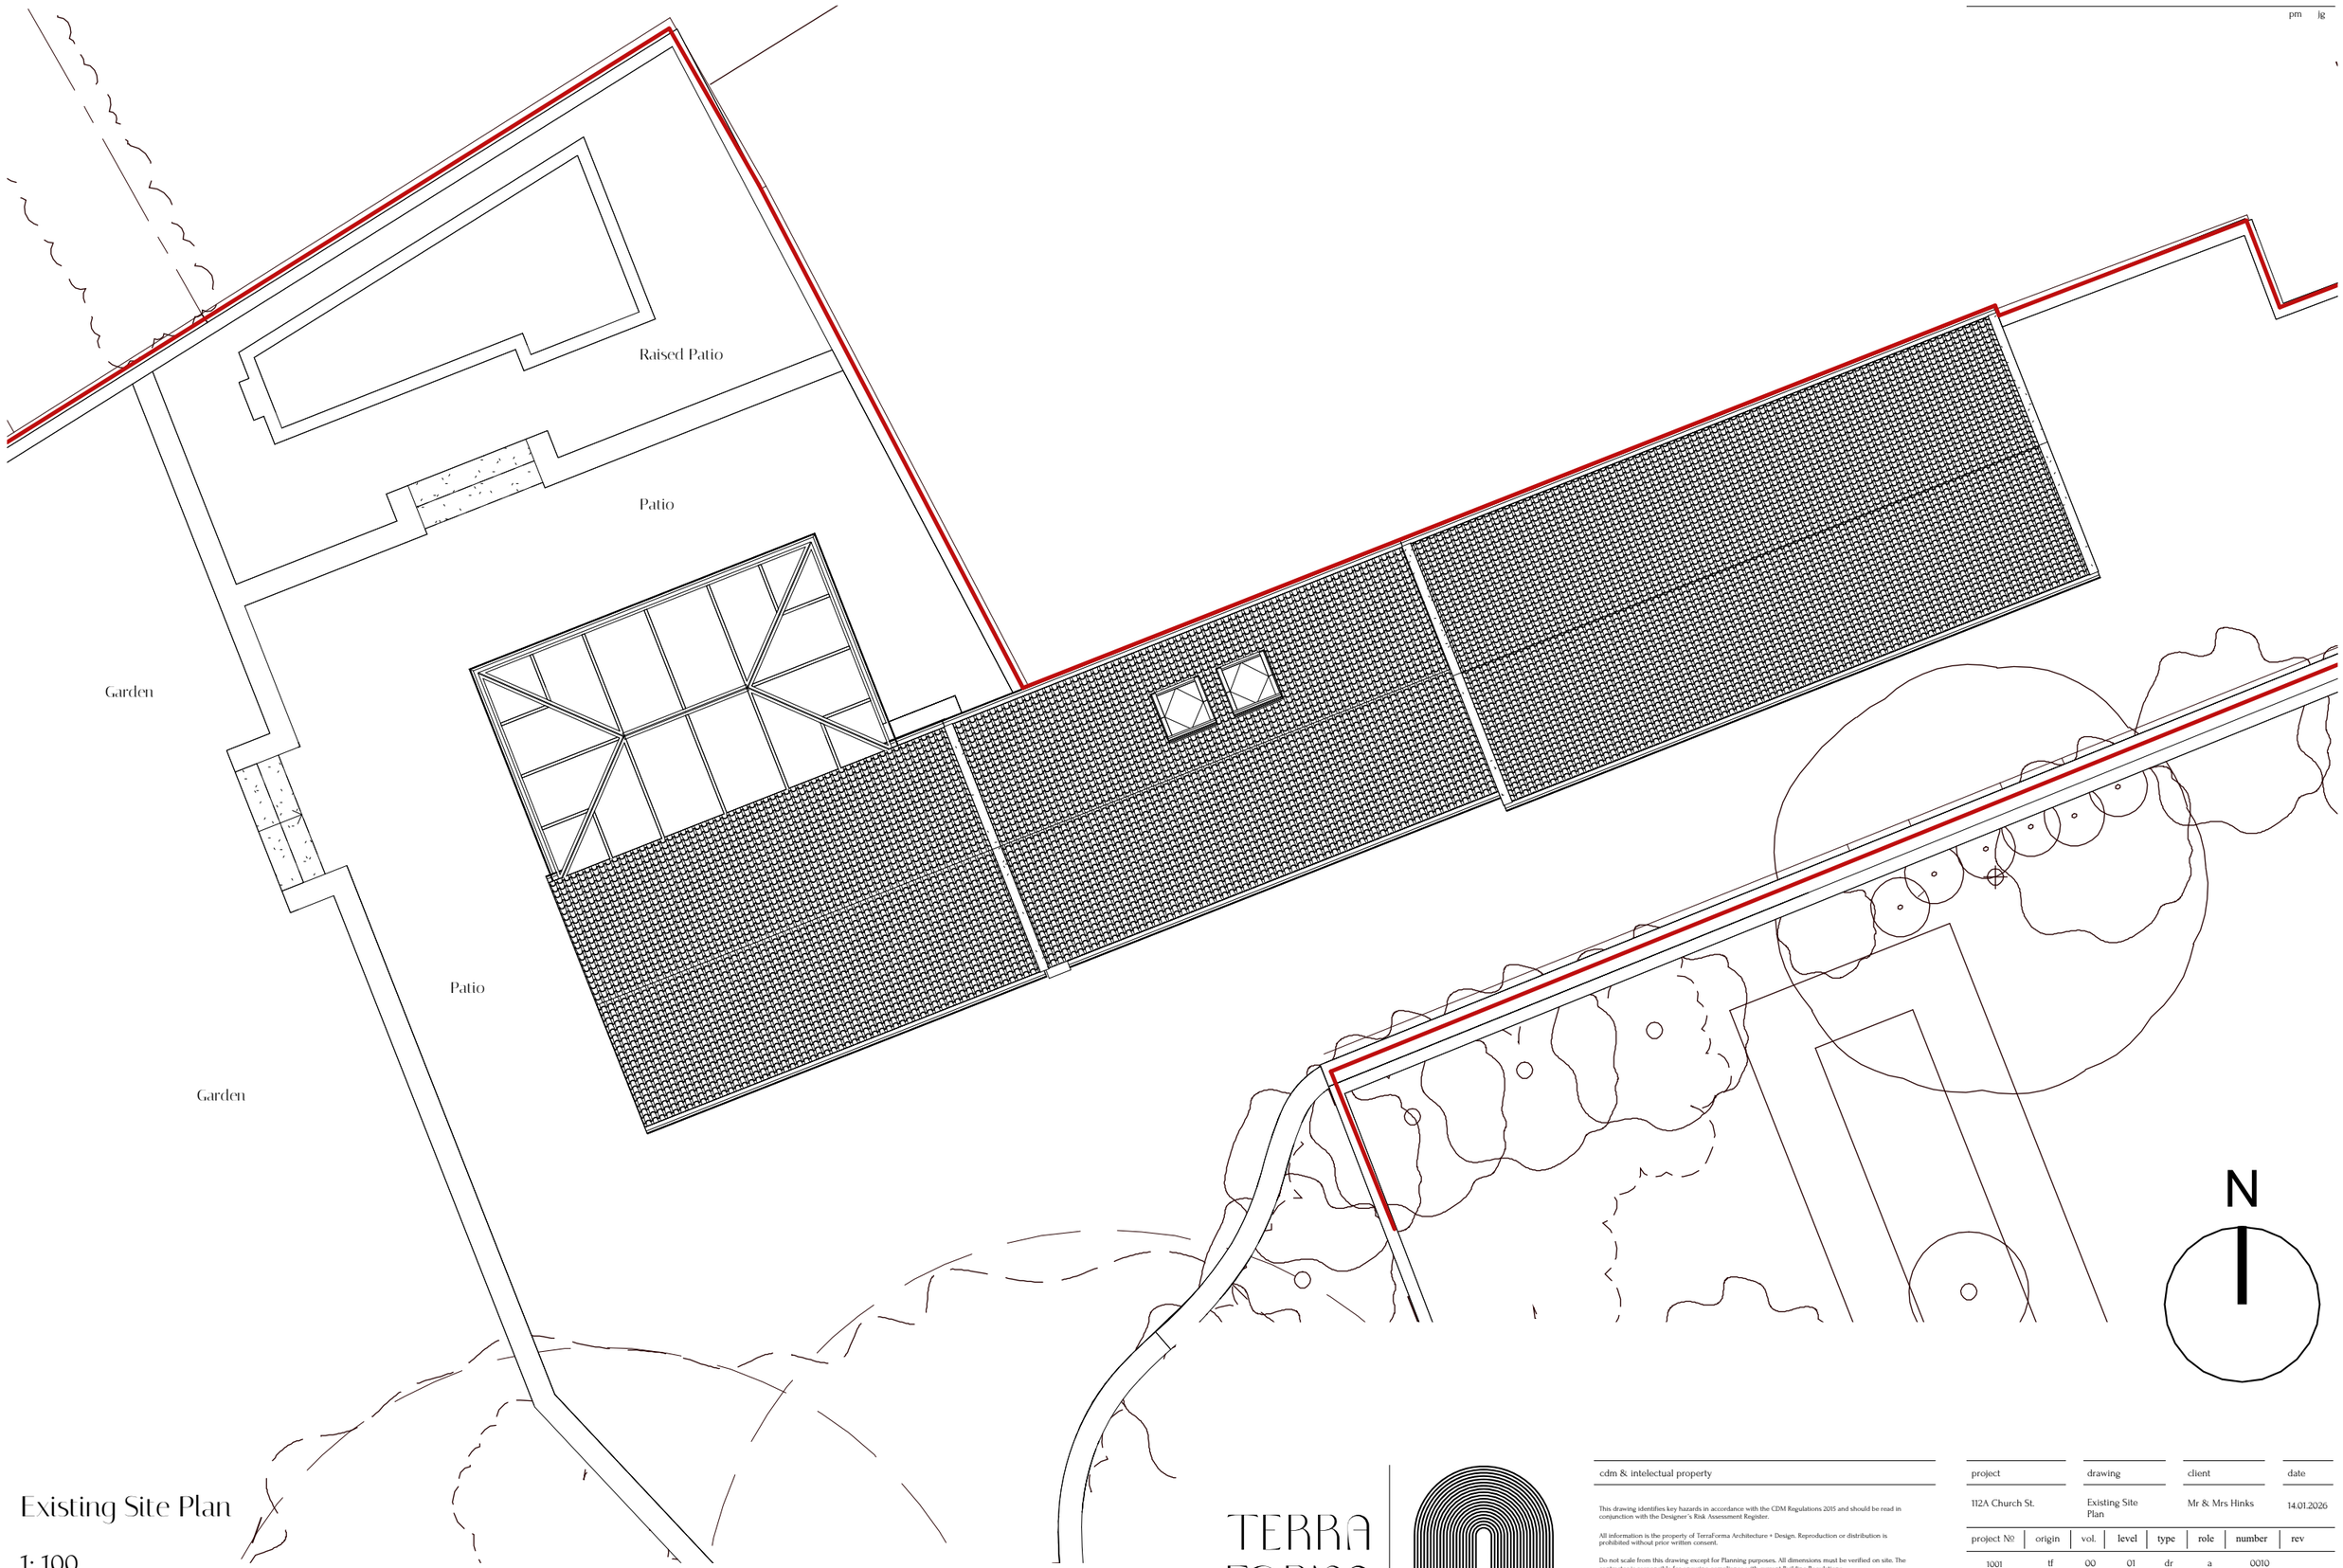

Existing Site Plan

1: 100

TERRA FORMA
ARCHITECTURE + DESIGN

cdm & intelectual property

This drawing identifies key hazards in accordance with the CDM Regulations 2015 and should be read in conjunction with the Designer's Risk Assessment Register.

All information is the property of TerraForma Architecture + Design. Reproduction or distribution is prohibited without prior written consent.

Do not scale from this drawing except for Planning purposes. All dimensions must be verified on site. The contractor is responsible for ensuring compliance with current Building Regulations.

contact

01225 688 444 | www.TerraFormaArchitecture.com | studio@terraformaarchitecture.com

project	drawing	client	date
112A Church St.	Existing Site Plan	Mr & Mrs Hinks	14.01.2026

project №	origin	vol.	level	type	role	number	rev
1001	tf	00	01	dr	a	0010	

status: PLANNING

scale:1 : 100@ a3

meters 1 2 3 4