
©2020 Cellnex
All rights reserved. No part of this publication may be reproduced, stored in a retrieval system or transmitted in any form or by any means (Electronic, Mechanical, Photocopying, Recording or otherwise), without the prior written consent of the Company.

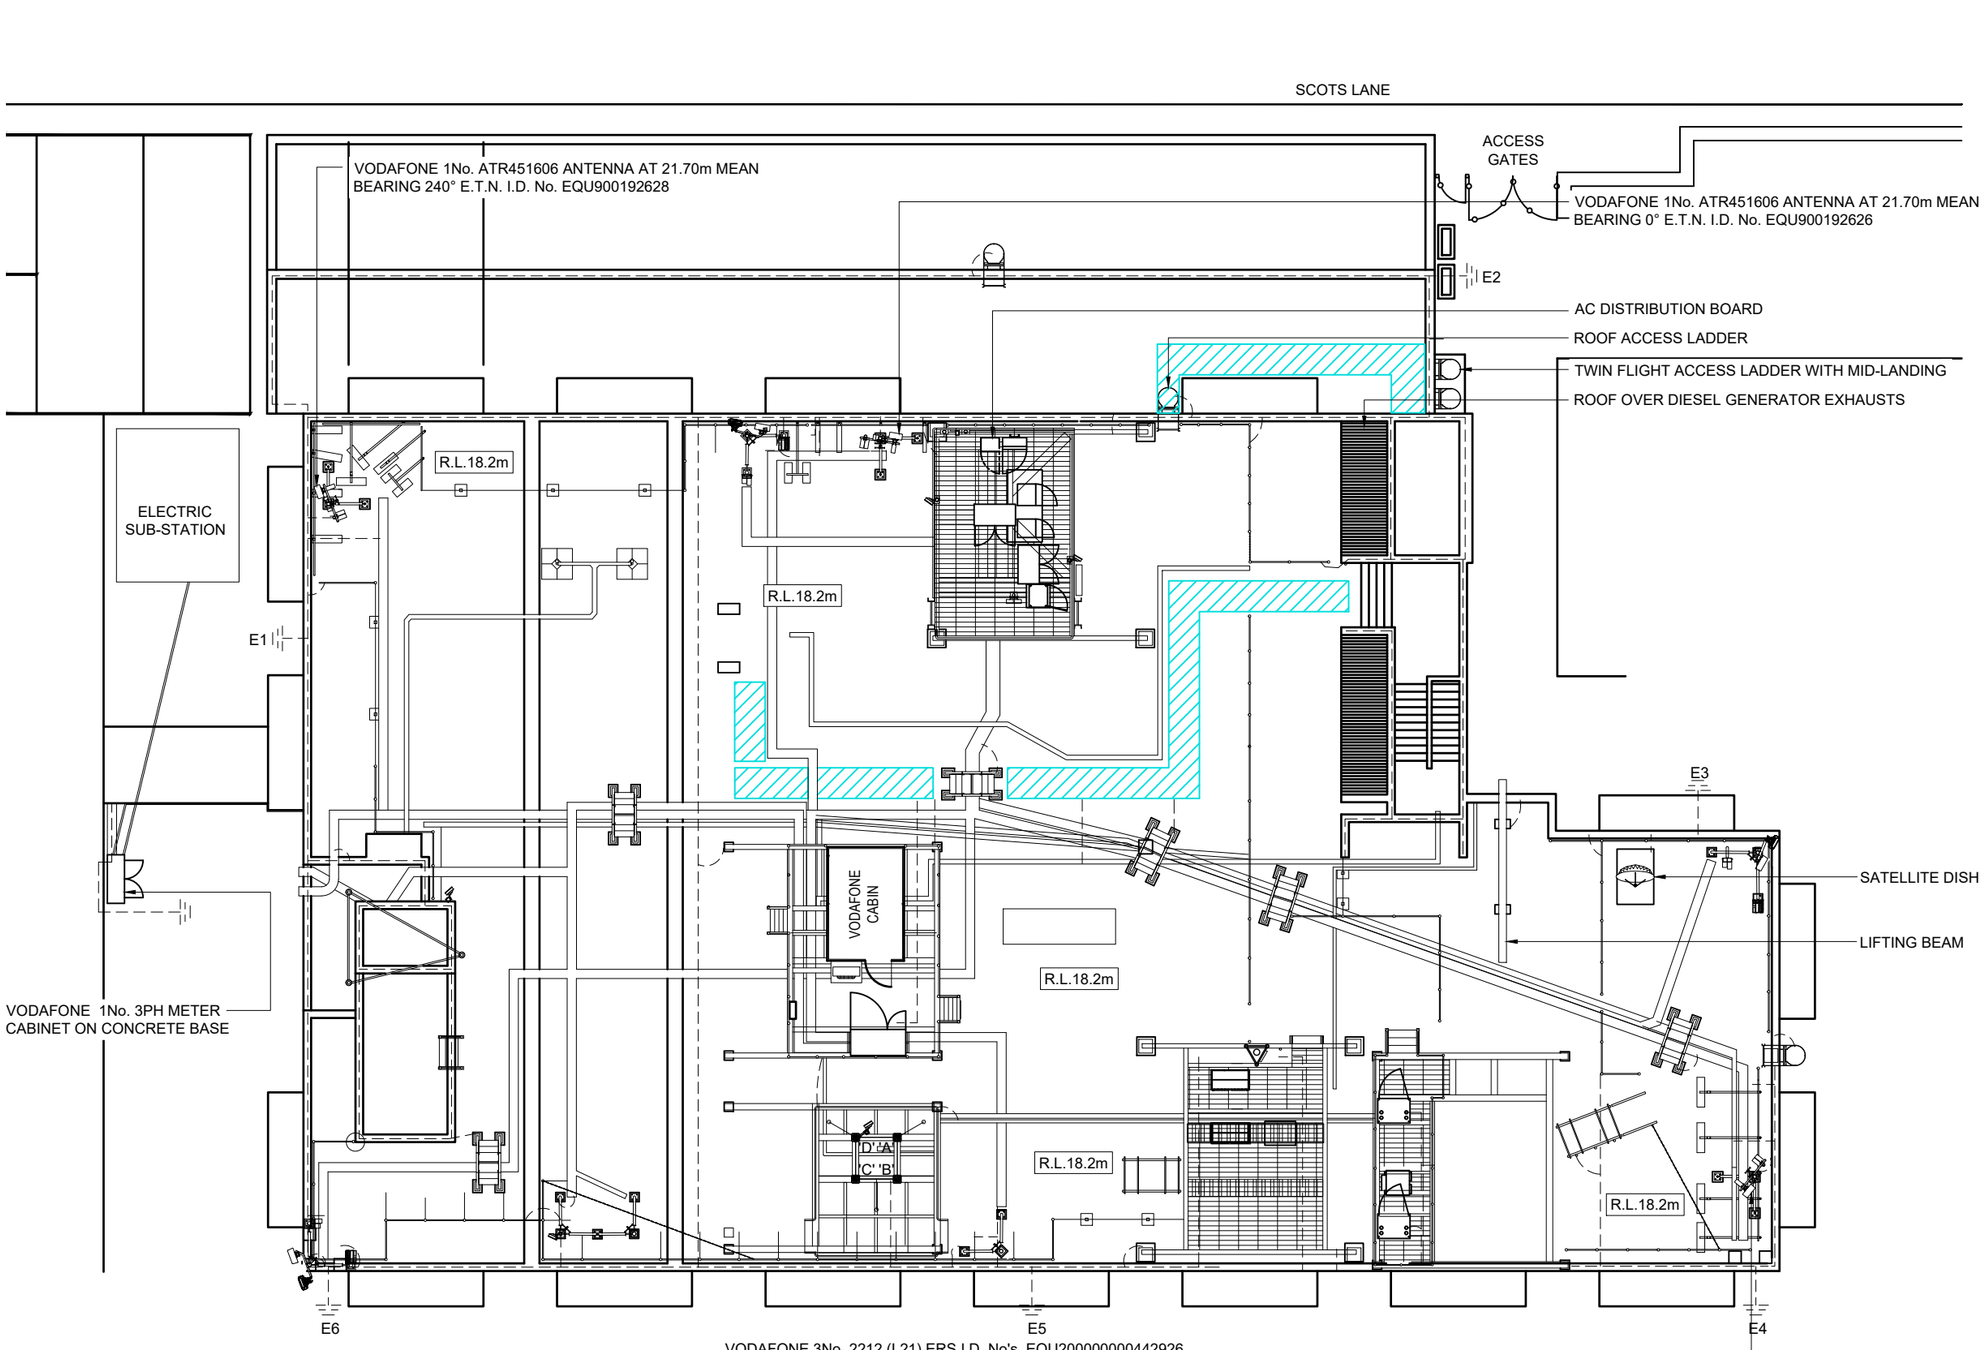

NOTES

UNDERGROUND SERVICES

UNDERGROUND SERVICES ARE INDICATIVE ONLY. POSITIONS SHOULD BE CONFIRMED ON SITE PRIOR TO ANY DEVELOPMENT

DRAINAGE
DUCTS
FEEDERS
FENCE PLAN
GAS
LIGHTNING PROTECTION - EARTHING
POWER
SERVICES UNKNOWN
TELECOMS
WATER

ACCESS ARRANGEMENTS

KEYS:-

ARQIVA GATE KEY	1
B KEY	2
C KEY	3
LEGGE KEY	4

SURVEY REQUIRED TO CONFIRM ACCESS KEYS FOR REMAINING ROOMS AND SITE ENTRANCE

BT SKYLINE No.
SP0055

ISS	REVISION	DATE	DRN	APP
A	COL.MOD.UK.0006528 PLANNING APPLICATION	19/1125	ULC	ULC

cellnex driving telecom connectivity
CELLNEX UK
R+, 4TH FLOOR, 2 BLAGRAVE STREET, READING, RG1 1AZ
Tel. 020 4526 8553

SITE No UK-WI-001346
SALISBURY ATE COMPLEX
SCOTS LANE
SALISBURY
WILTSHIRE
SP1 3TR

NGR SU 14438 30201
OS GRID 414438 130201

TITLE
SITE PLAN
EXISTING

SCALE 1:200

DRAWN	ULC	19/11/25
APPROVED	ULC	19/11/25

DRG No. JK-WI-001346-04-000-MD047
Sheet 2 of 2
Rev A

A3