

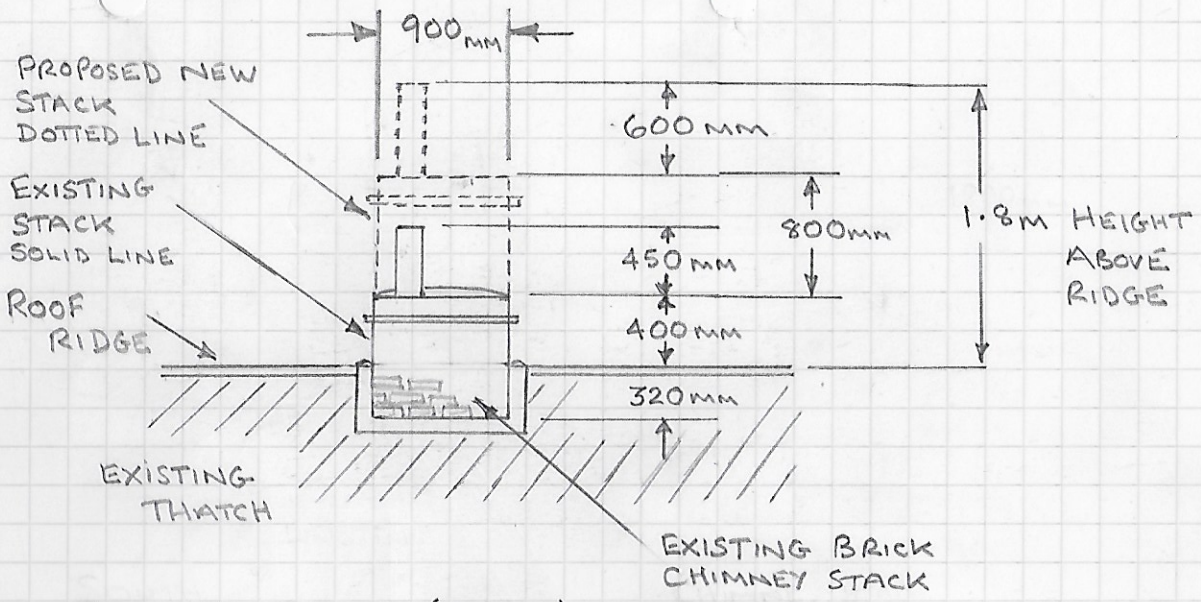



REAR ELEVATION (SOUTH)

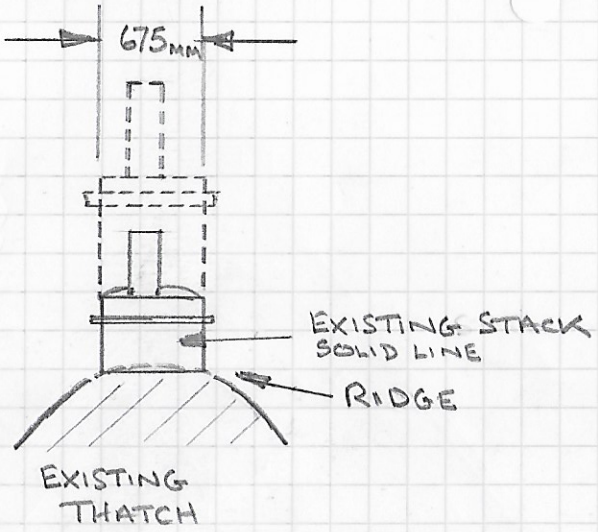


SIDE ELEVATION (EAST & WEST)

SCALE 1:50

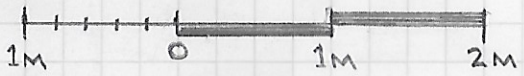


PROPERTY ADDRESS: MR & MRS HUME
LADYMEAD COTTAGE
WINTERSLOW SALISBURY SP5 1PQ

DRAWN: 13/01/2026
DRAWING NUMBER: LC003

ELEVATION OF EXISTING AND PROPOSED CHIMNEY STACK.

PROJECT

TO RAISE EXISTING CHIMNEY STACK 800MM (APPROX 10 BRICK COURSES TO MATCH EXISTING BRICK IN COLOUR & STYLE) TO COMPLY WITH CURRENT FIRE REGULATIONS