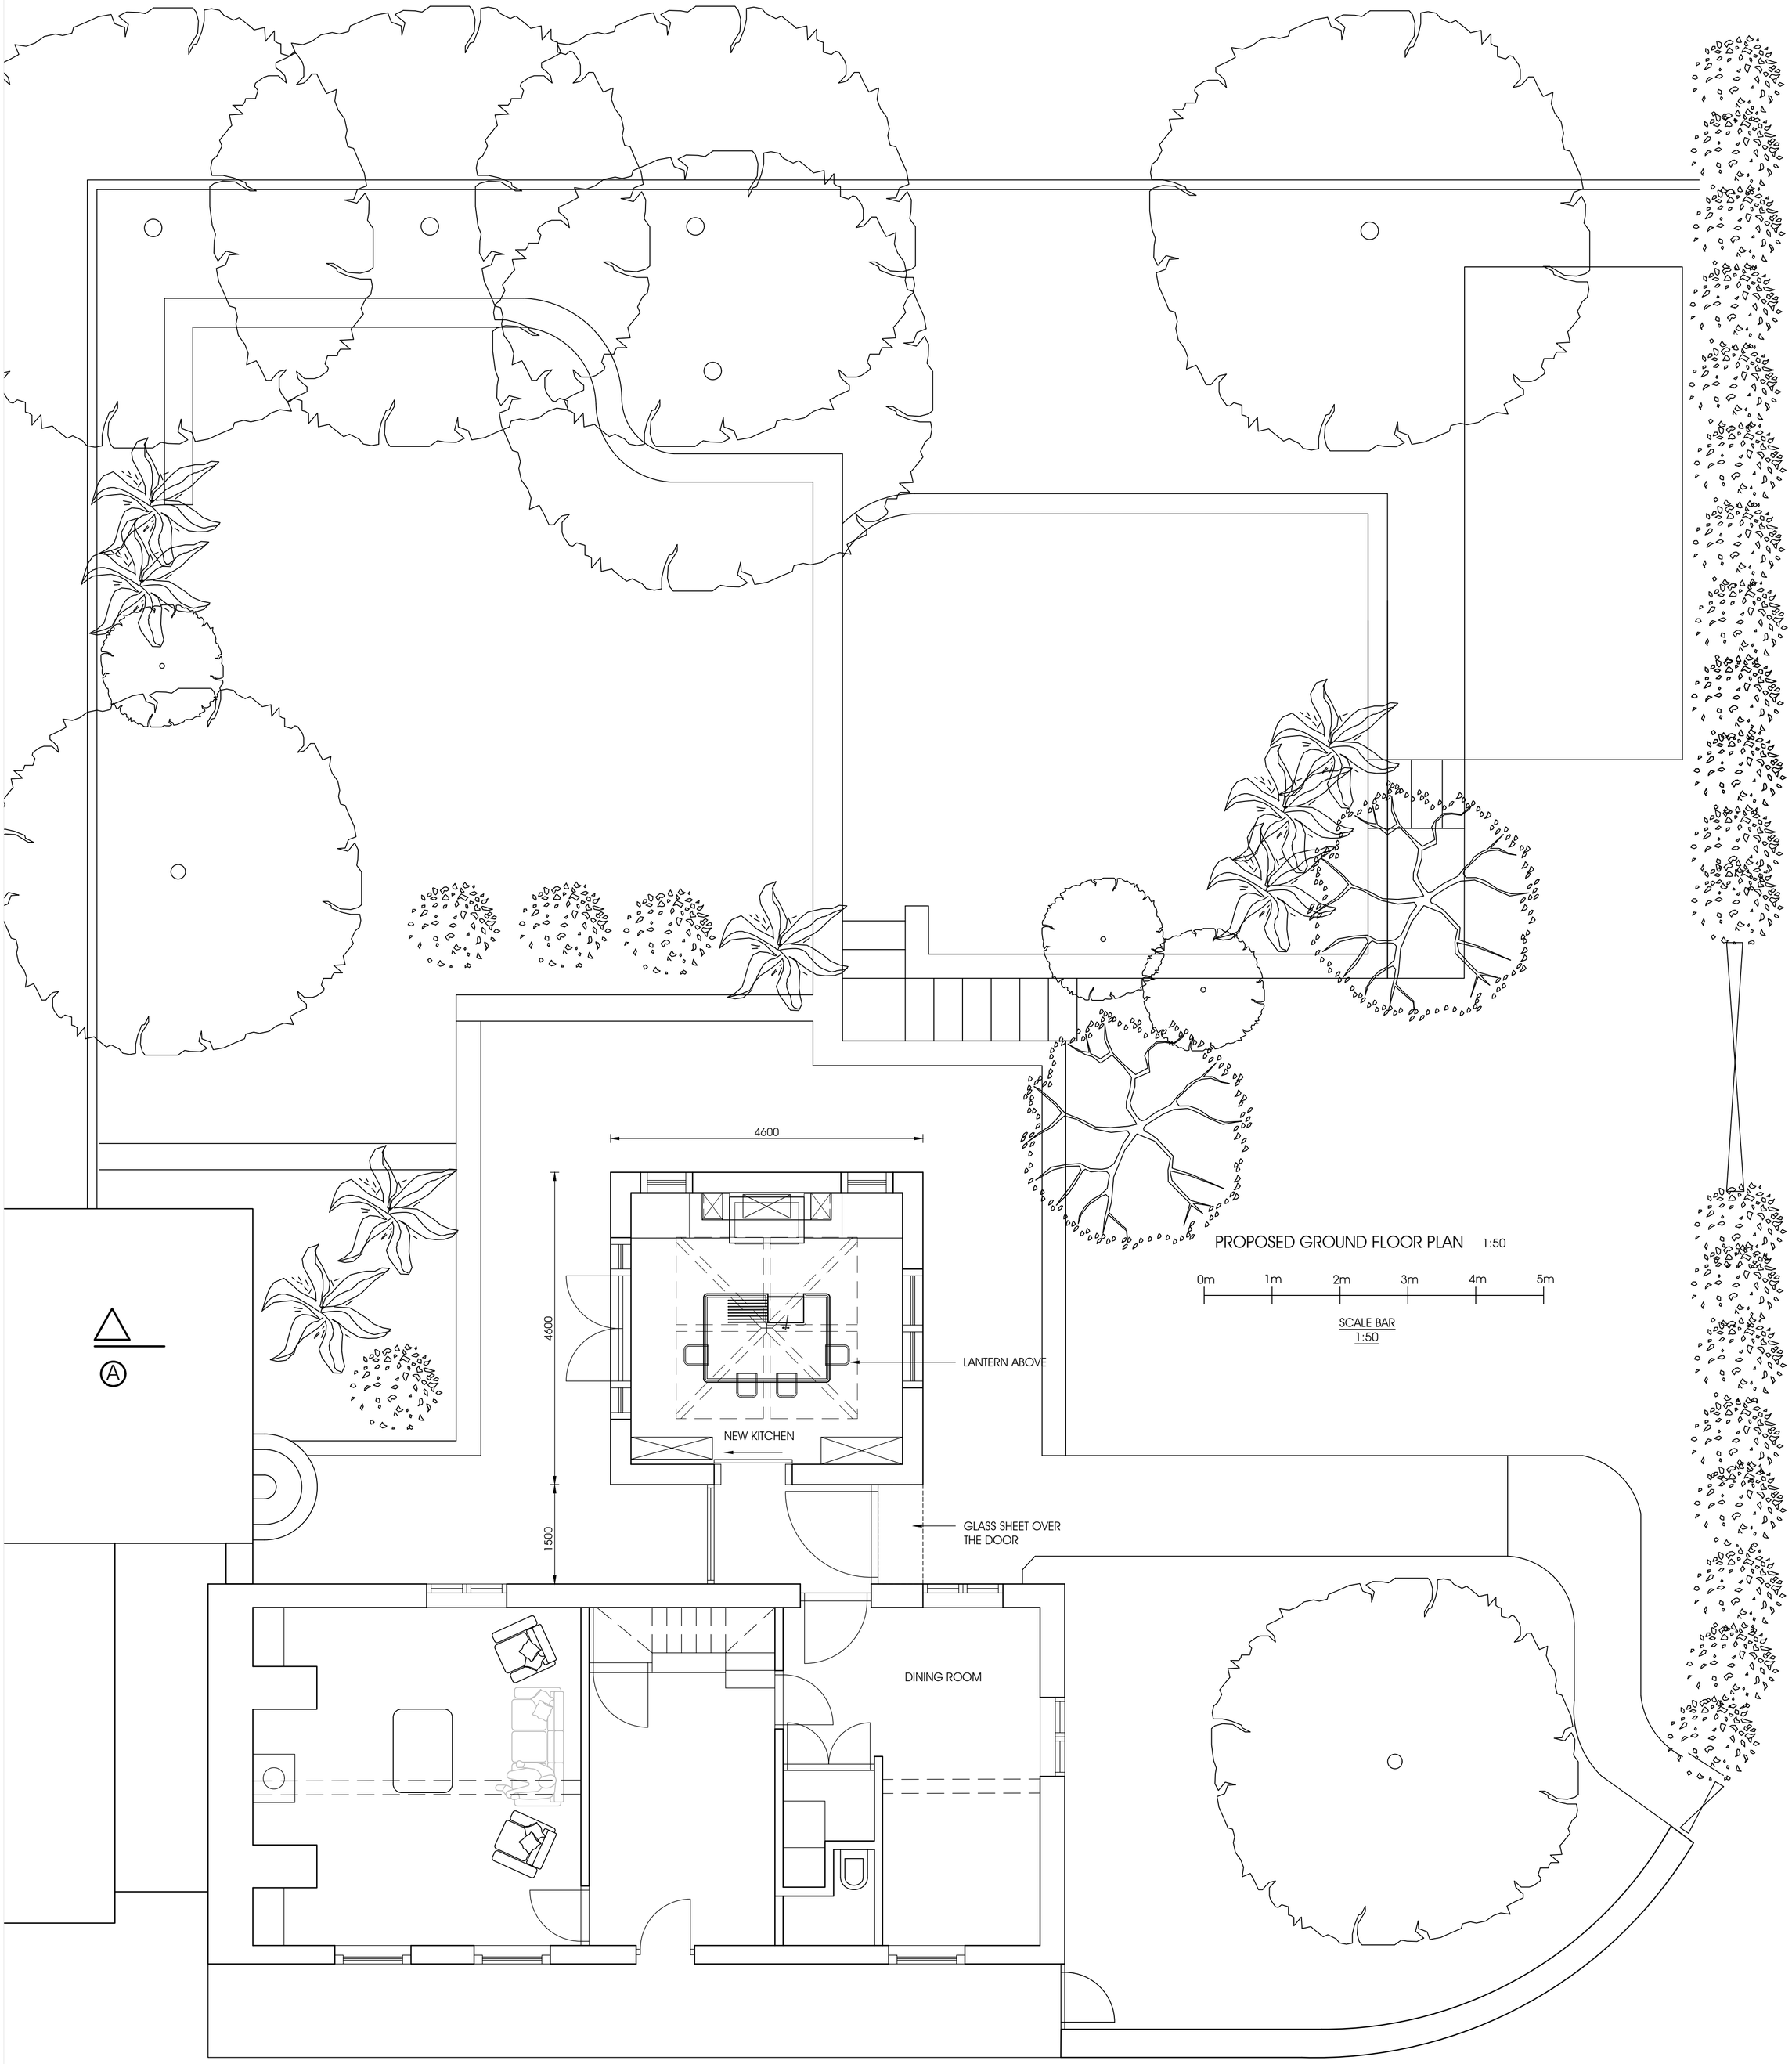



mark lovell
DESIGN ENGINEERS

6 HIGH STREET, DEVIZES,
WILTSHIRE, SN10 1AT.
TEL: 01380 724 213
FAX: 01380 721 753
WEB: www.mlde.co.uk

client:
Mrs. NANCY HOLLENDONER

project:
NEW DINING ROOM/ ENSUITE EXTENSION TO OLD BENGERS

job no./drg. no.:
2268/P01- 04

drg. title:
PROPOSED GROUND FLOOR PLAN

scale:
AS SHOWN @ A1

drawn by:
SL

date:
JANUARY 2026

checked:
ML

approved:
ML

notes:
21.01.2026. - P1 - ISSUED PRELIMINARY FOR CLIENT'S COMMENT
26.01.2026 - LBC- ISSUED FOR LISTED BUILDING CONSENT

P1
LBC