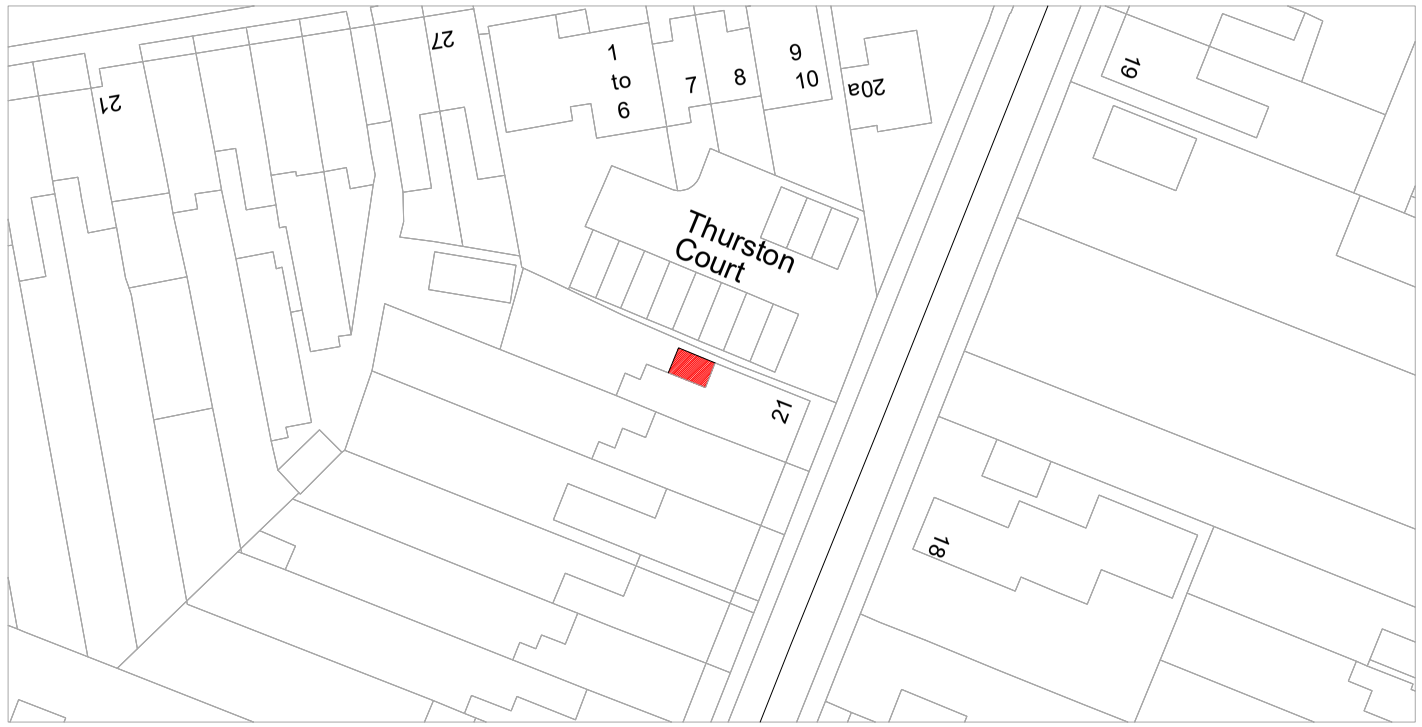


ReQuestAPlan
Map number: TQRQM26031200129263

Title: Proposed Site Plan
Map Produced for: Robb
© Crown copyright and database rights 2026 OS 100042766
Project ID:
Date of Purchase: 31-01-2026
1 Years subscription from 31-01-2026 for 1 workstation.

10 m 50 m 100 m

Important Customer Notes:

Please study these plans carefully and note the dimensions shown along with any comments and additional details relating to your project.
We would also ask that you pay particular attention to the actual position on the building and the distances from each side of your property in relation to any gable ends, boundaries & existing door or window locations, as these drawings will be issued to our builder.

Any changes, errors or amendments to these drawings must be notified in writing by email or post immediately to the surveyor and NOT your original sales representative and would further advise that NO changes can be made to these plans once works commence on site as additional costs and charges may be incurred!

Please Note:
* All views shown are **EXTERNAL** looking at your property from the garden, patio or terrace area, unless otherwise stated.
* All dimensions shown on the plans are **EXTERNAL** as indicated.

To calculate the approximate internal floor areas:
Deduct 300mm from the overall external sizes shown on the base plan for each new cavity wall constructed.
(ie: a base 5000mm wide x 3000mm projection externally would have an internal floor area of 4400mm x 2700mm).

Specification:

Frames: (PVCu Internally Beaded)
External Frame Colour: Grey
Internal Frame Colour: Grey
Glazing: (Band A Glass all frames)
28mm 'Double'
Roof: (BBA Approved System)
External Roof Colour: Orangery roof with lantern - EPDM black
Internal Roof Colour: Plaster

External Cornice:
Internal Lighting
Building Work))
External Walls:Brickwork to be nearest match Internal Walls: Plaster
Other Works:

scale bar:

1:200 0 2 4 6 8 10M
1:100 0 0.5 1 1.5 2 2.5 3 3.5 4 4.5 5M
1:50 0 0.25 0.5 0.75 1 1.25 1.5 1.75 2 2.25 2.5M
1:1 0 10mm 20mm 30mm 40mm 50mm

REV	DESCRIPTION	BY	DATE

Drawing status:-
PLANNING

Client:-
ROBB

Project:-
SINGLE,STOREY,EXTENSION REAR,ELEVATION

Address:-
21,ST,PAUL,STREET
CHIPPENHAM
SN15-1LJ

Title:-
SITE,PLAN

DWG No.
DRAWING

Doc Ref	Revision
A003	1

Drawn By	Date	Scale	Sheet Size
RB	31.1.2026	1:100	A3

TWC HOME IMPROVEMENTS

NB:**DO NOT** Scale from drawings for setting out or manufacture. Any discrepancies to be notified as soon as possible.

Copyright Drawing **NOT** to be re-produced without written permission from: *Robicom Limited.*