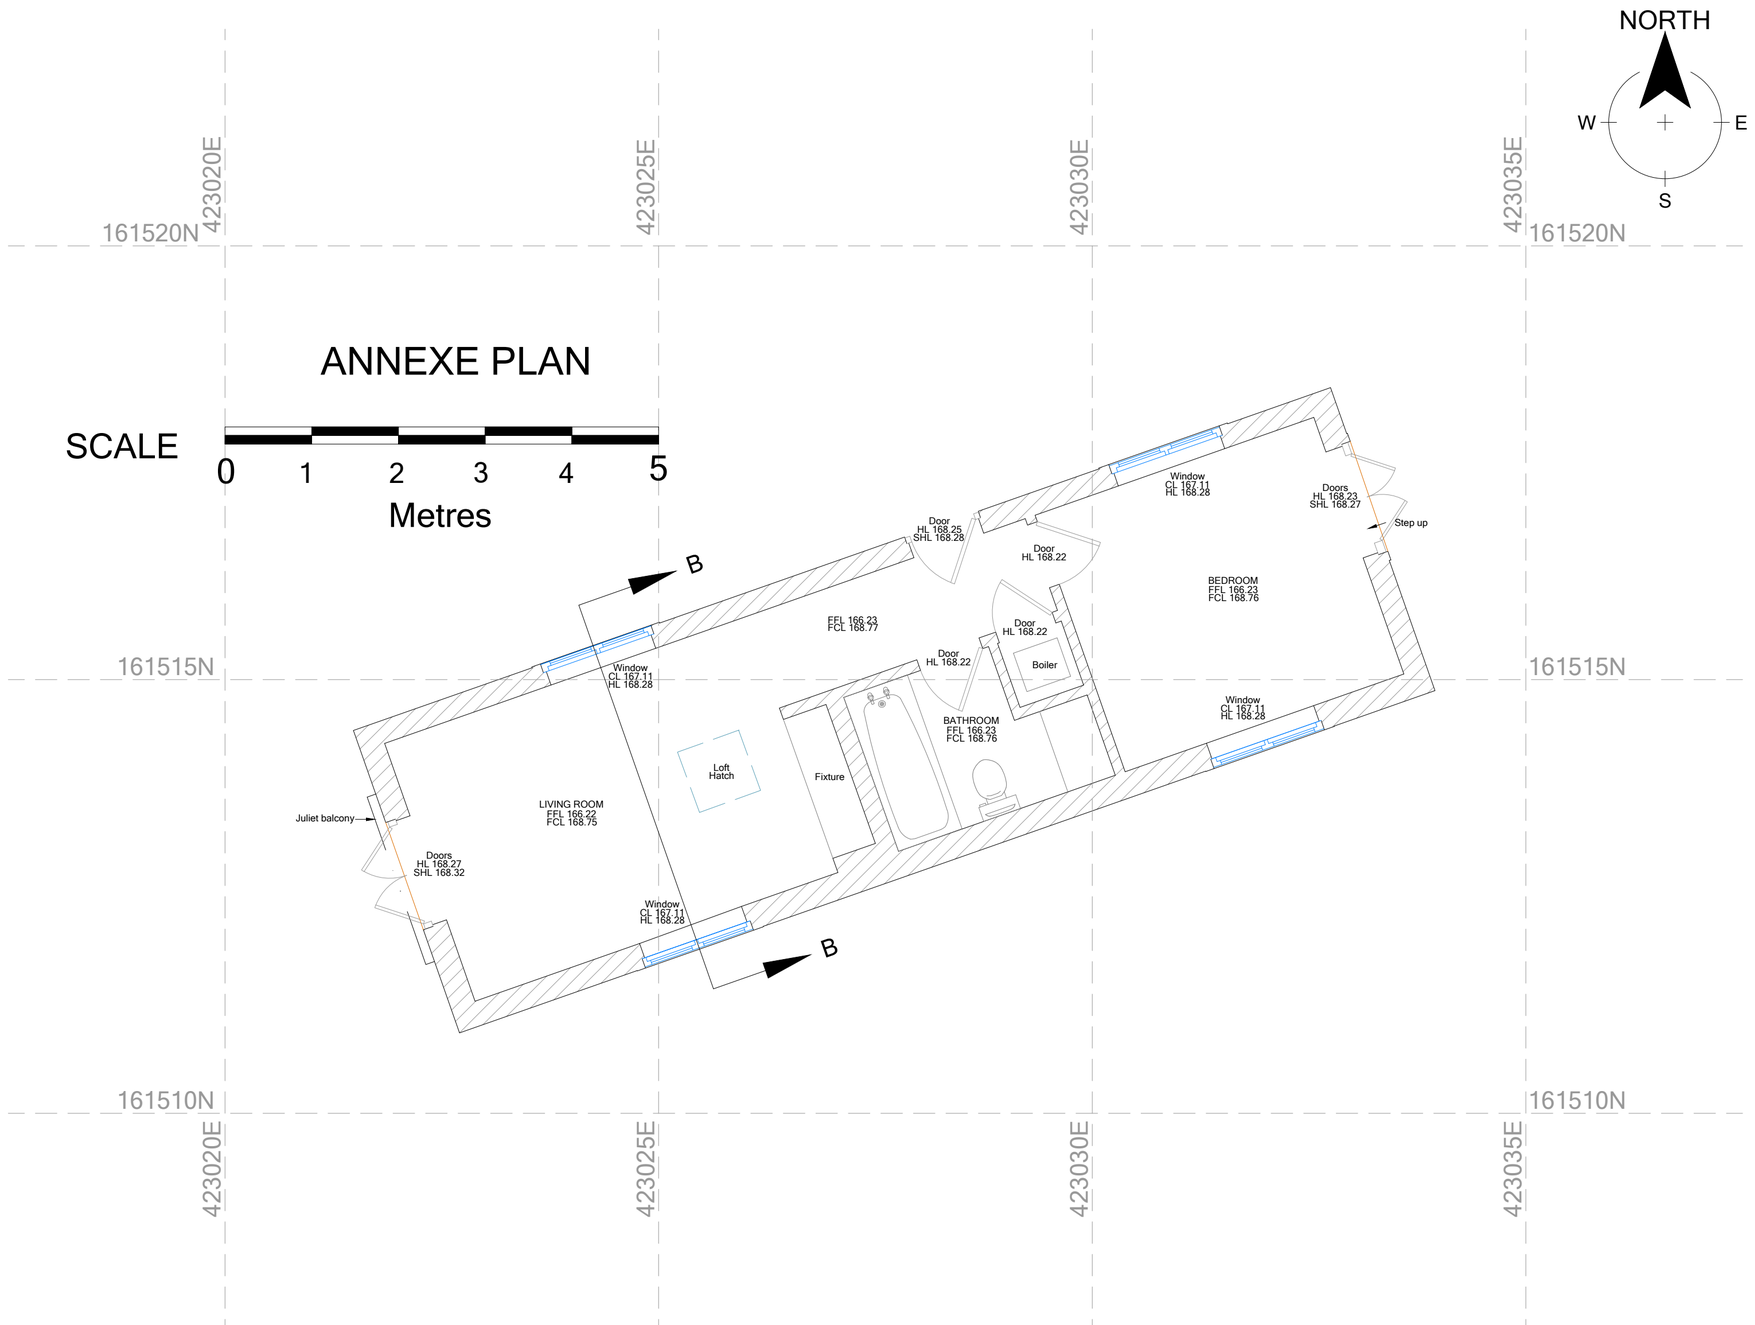


LEGEND

CL	Cill Level
DP	Down pipe
FFL	Finished Floor Level
FCL	Finished Ceiling Level
GY	Gulley
HL	Head Level
IC	Inspection Cover
MH	Manhole
OHB	Underside Overhead Beam Level
SHL	Structural Head Level
SPL	Spring Point Level
SVP	Soil Vent Pipe
TWL	Top of Wall Level

SYMBOLS

- Electricty Meter/ Panel
- Gas Meter/Panel
- Water Meter
- Arched ceiling
- Low / High — Sloping ceiling

NOTES

Level Datum: OS National Grid OSGM15

Grid Orientation: OS National Grid OSTN15

Scale Factor: Scale Factor 1

Scale Factor 1 is based on a true OS National Grid co-ordinate at:
S1 423006.550,161439.133,160.423

The contractor is to check and verify all critical dimensions and levels before work starts.

Every effort is made to identify all visible above ground features. However, it may be possible that certain features are obscured at the time of survey.

Brunel Surveys Ltd
Land, Building and Utility Surveyors

Unit 59, Shrivenham Hundred Business Park
Watchfield, Swindon, Wiltshire, SN6 8TY
EMAIL : admin@brunelsurveys.com
WEB : www.brunelsurveys.com
TEL : 01793 784700

CLIENT

A L Associates Ltd.

JOB TITLE

113 High Street
Burbage
SN8 3AA

Annexe Floor Plan

REVISIONS

SCALE	A2 Sheet @ 1 to 50
DATE: Nov 2023	SURVEYED BY: SH
DRAWN BY: SH	CHECKED BY: SH

DRAWING No.

25209-50-03ANNEXE