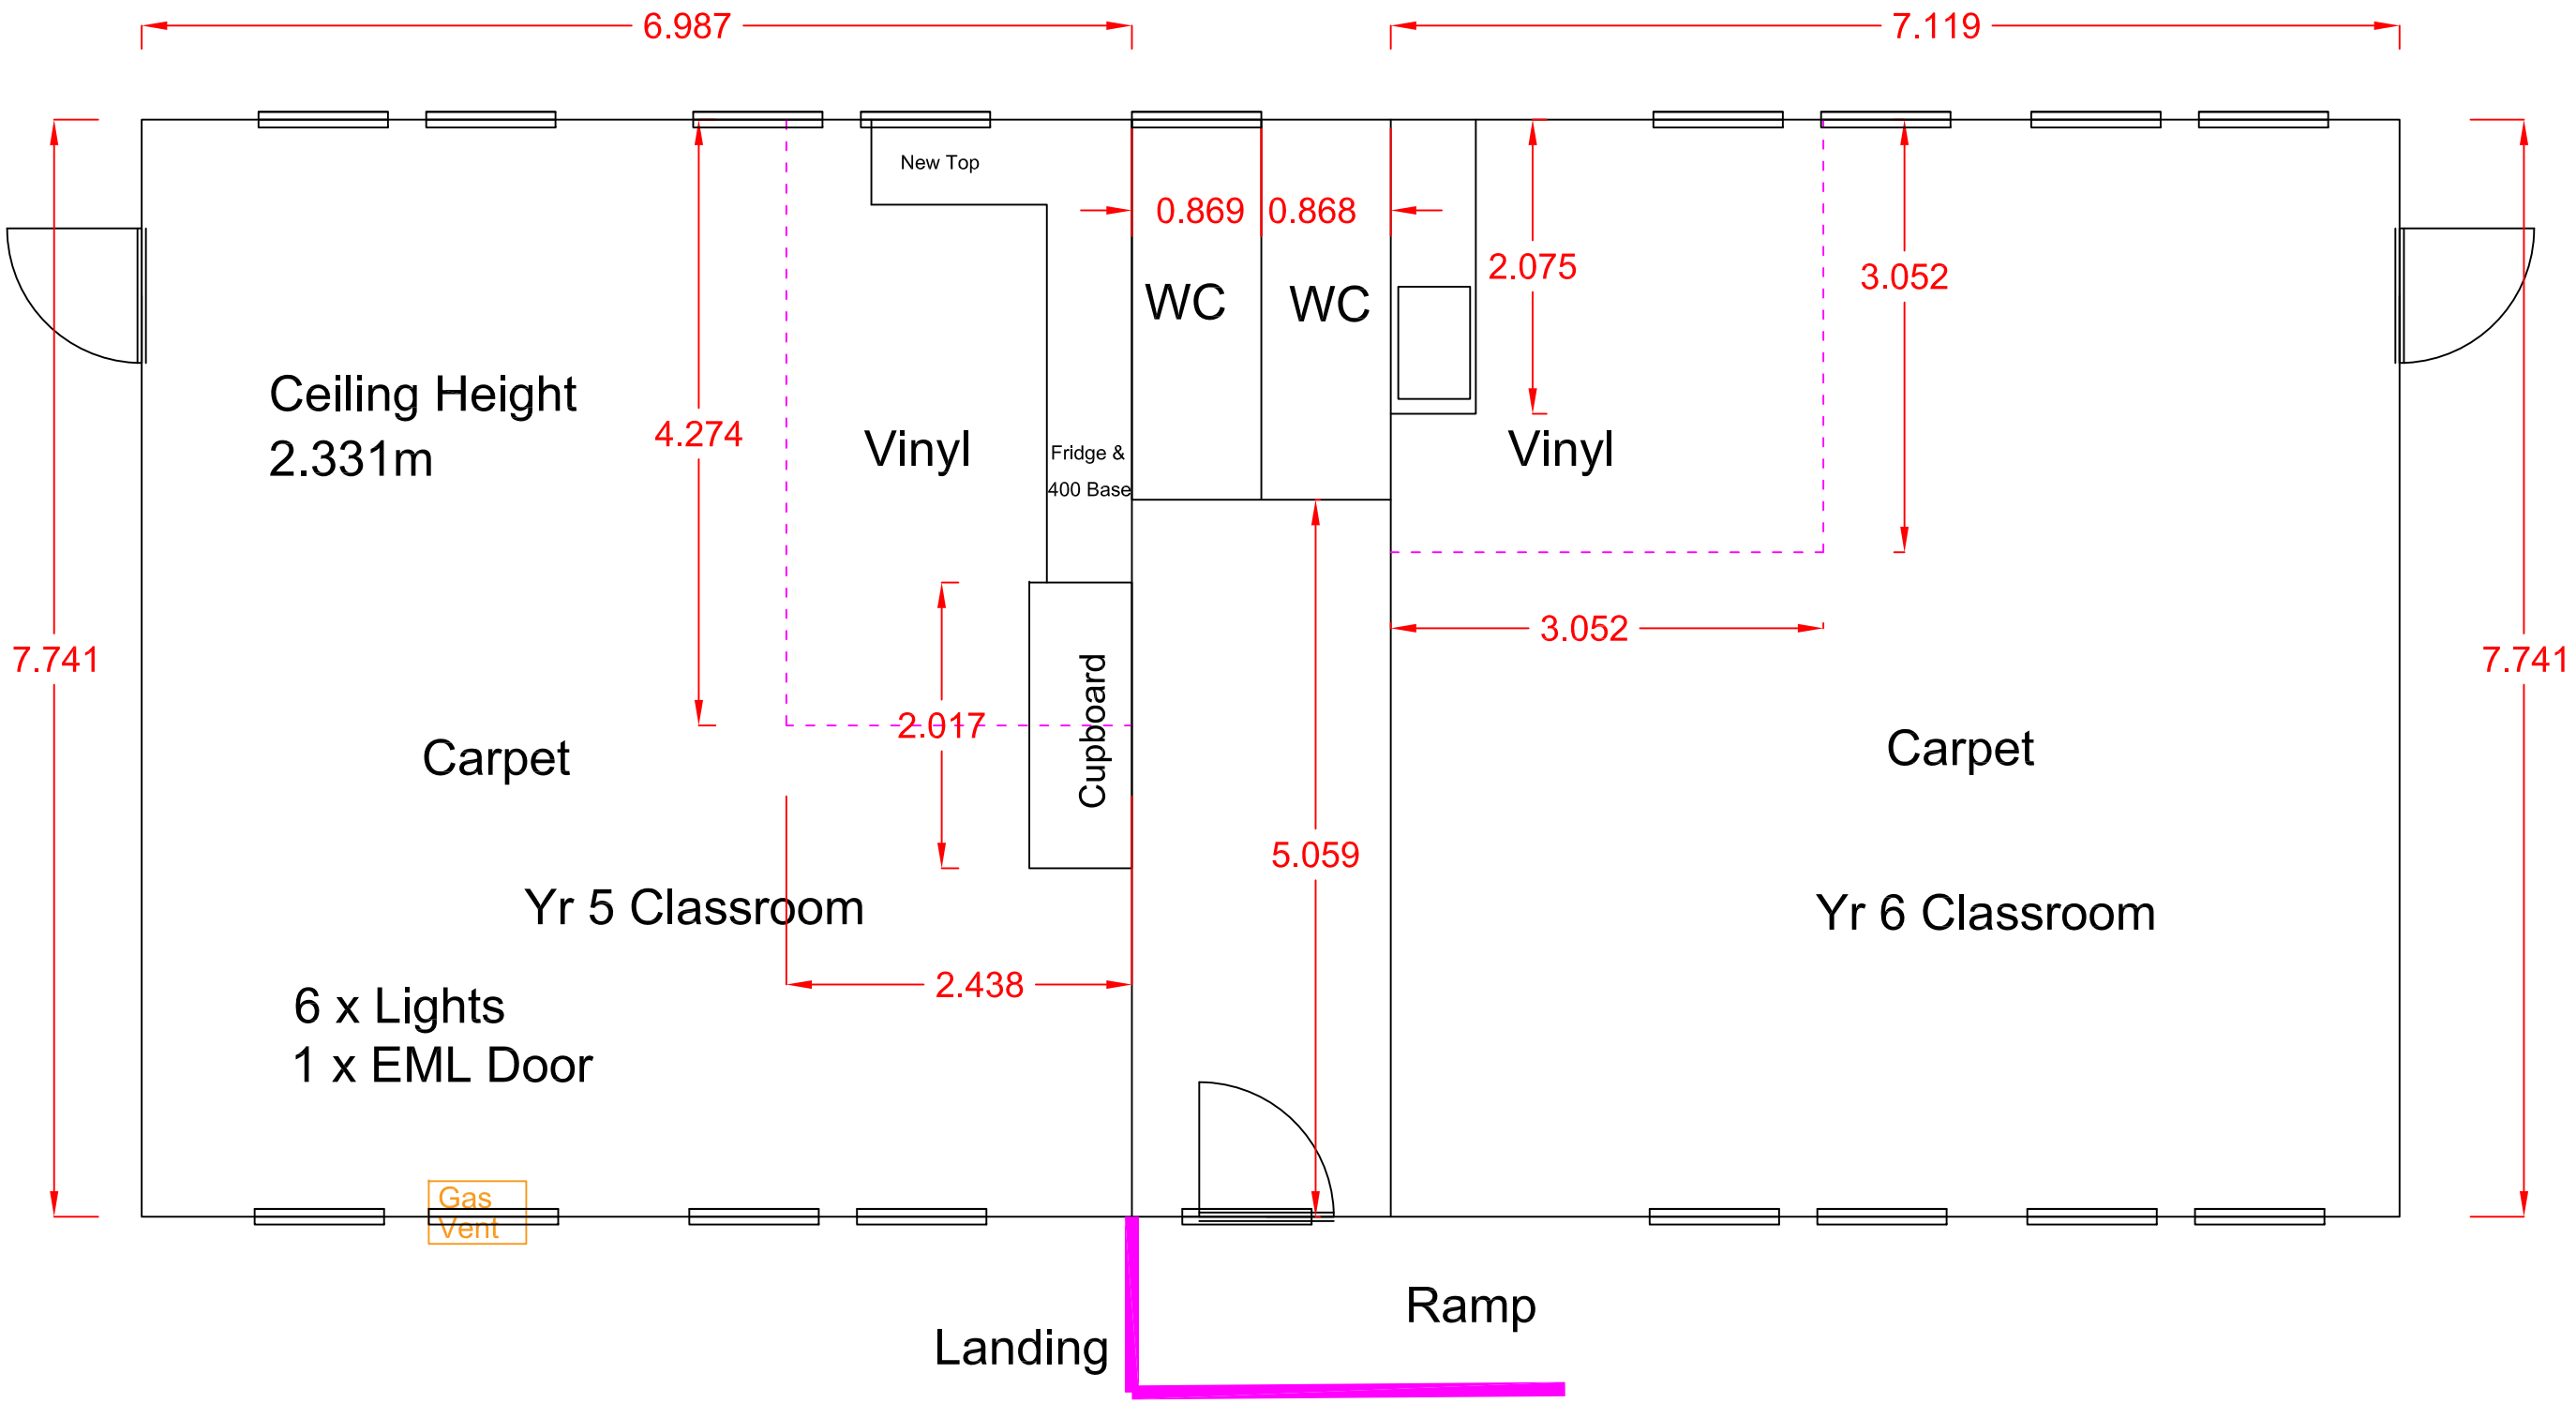


Existing floor Plan

3 Scale 1:50 @ A3

Excalibur Academies Trust

Burbage Primary School

Mobile Classrooms Existing Floor Plan

DATE Dec 2025

REV #

002

SCALE 1:50

Granham Hill,
Marlborough,
Wiltshire,
United Kingdom
SN8 4AX