
©2020 Cellnex
All rights reserved. No part of this publication may be reproduced, stored in a retrieval system or transmitted in any form or by any means (Electronic, Mechanical, Photocopying, Recording or otherwise), without the prior written consent of the Company.

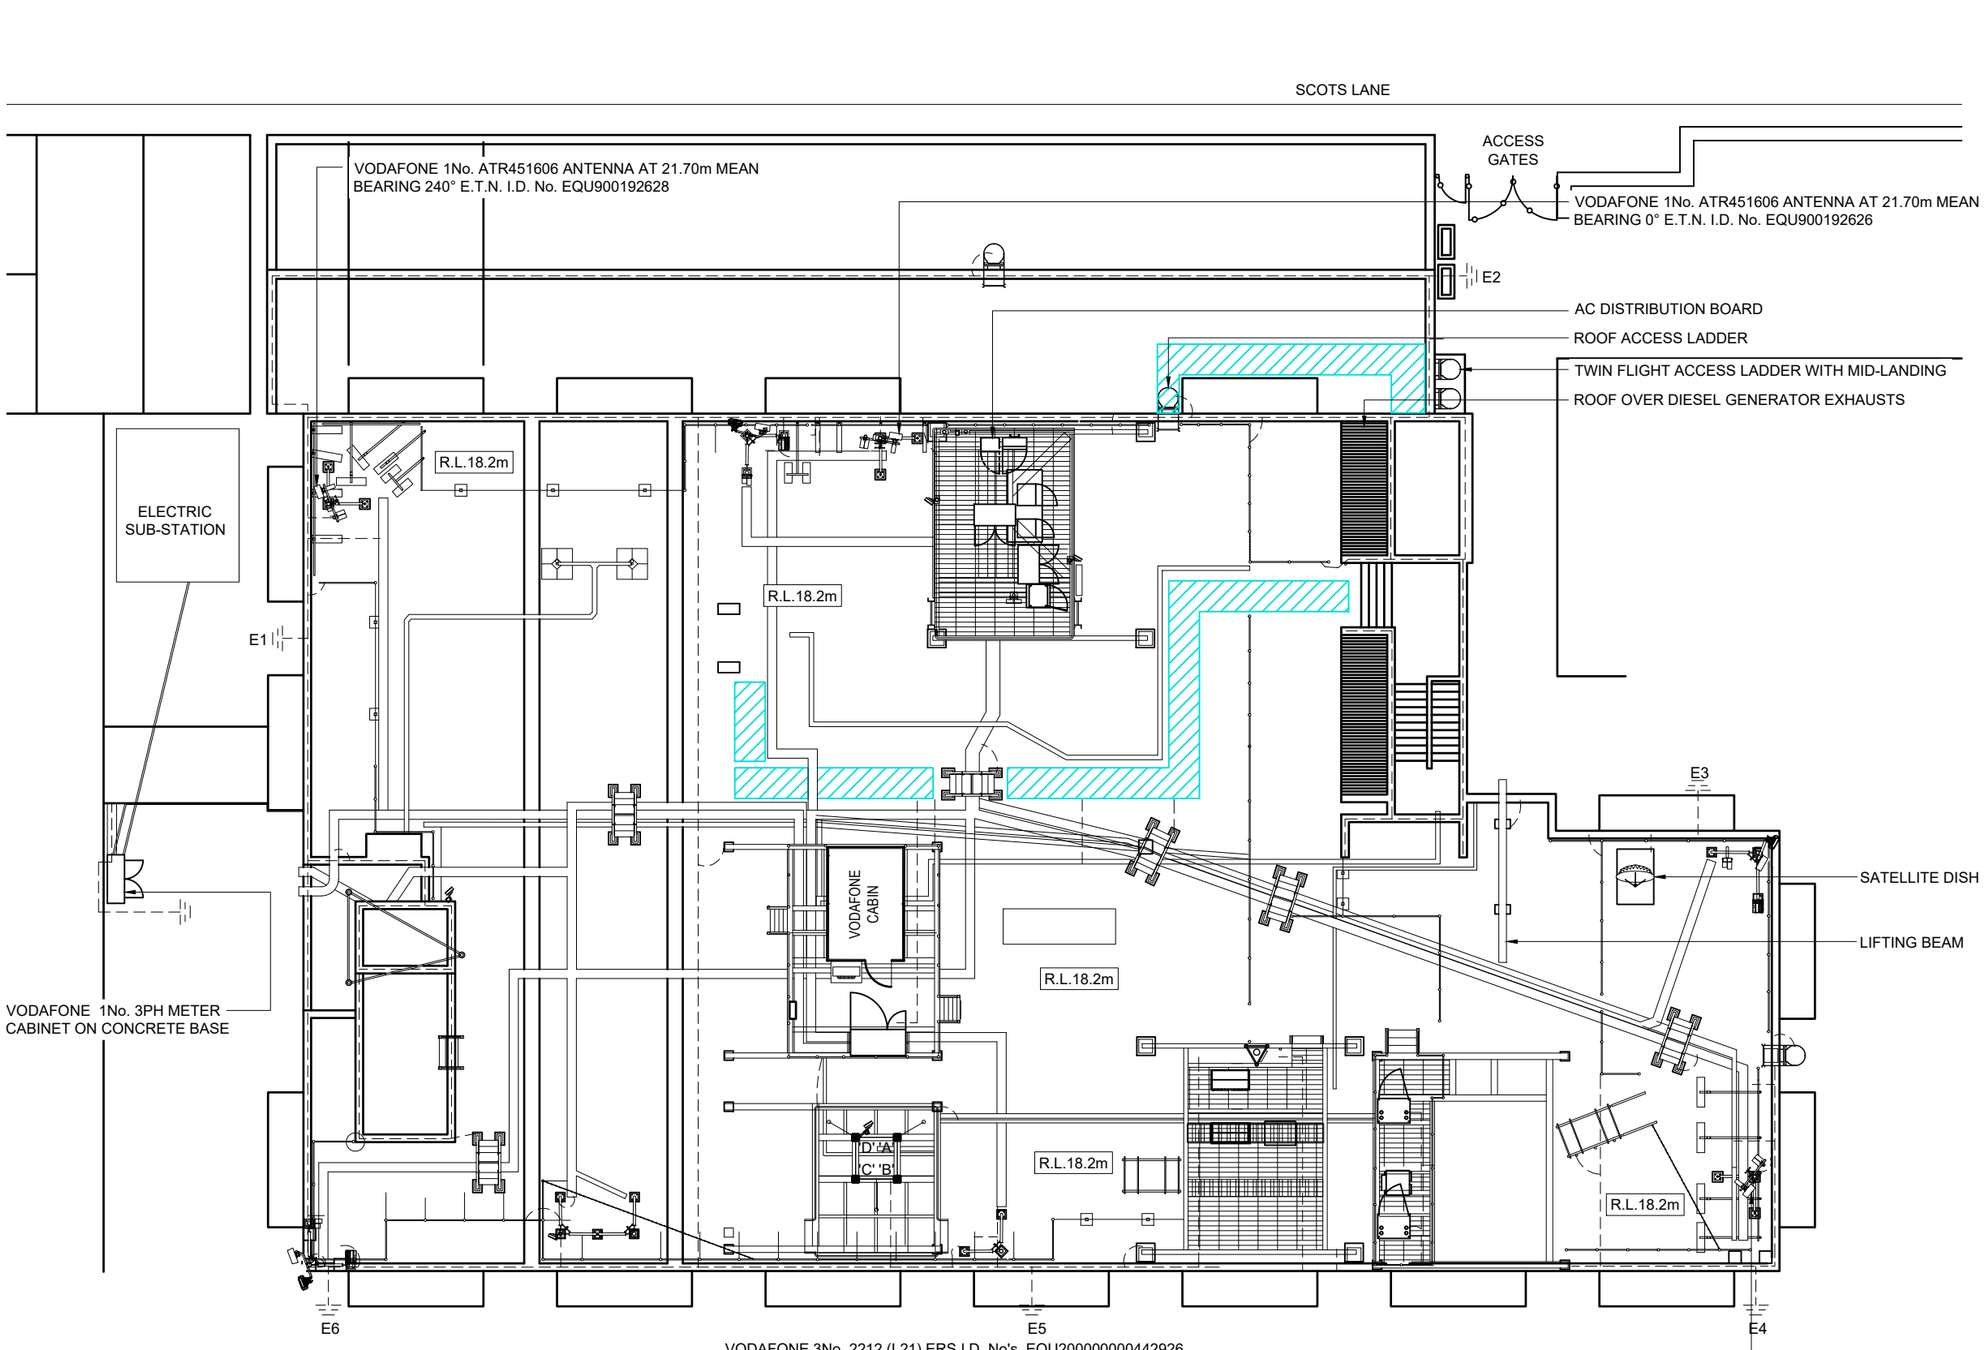

VODAFONE 3No. 2212 (L21) ERS I.D. No's. EQU200000000442926, EQU200000000442927 & EQU200000000442928

VODAFONE 3No. 2212 (UL21) ERS I.D. No's. EQU200000000442921, EQU200000000442922 & EQU200000000442923

VODAFONE 3No. 4415 (L26) ERS I.D. No's. EQU200000000442936, EQU200000000442937 & EQU200000000442938

VODAFONE 3No. 3-WAY DC BOB'S

VODAFONE 3No. (21) DIPLEXERS (1No. PER SECTOR)

VODAFONE 3No. (26) DIPLEXERS (1No. PER SECTOR)

0 1m 5m 10m

FEINT DETAILS INDICATE LOCATIONS RESERVED FOR OTHER PROPOSALS WHICH MAY BE THE SUBJECT OF SEPARATE APPLICATIONS

NOTES

UNDERGROUND SERVICES

UNDERGROUND SERVICES ARE INDICATIVE ONLY. POSITIONS SHOULD BE CONFIRMED ON SITE PRIOR TO ANY DEVELOPMENT

DRAINAGE
DUCTS
FEEDERS
FENCE PLAN
GAS
LIGHTNING PROTECTION - EARTHING
POWER
SERVICES UNKNOWN
TELECOMS
WATER

ACCESS ARRANGEMENTS

KEYS:-

ARQIVA GATE KEY	1
B KEY	2
C KEY	3
LEGGE KEY	4

SURVEY REQUIRED TO CONFIRM ACCESS KEYS FOR REMAINING ROOMS AND SITE ENTRANCE

PROJECT No.	COL.MOD.UK.0006528
CSID	12812122
CSR	N/A
VFID	35621_33
CELL No.	35621_VF

BT SKYLINE No.
SP0055

ISS	REVISION	DATE	DRN	APP
A	COL.MOD.UK.0006528 PLANNING APPLICATION	19/1125	ULC	ULC

cellnex
driving telecom connectivity
CELLNEX UK
R+, 4TH FLOOR, 2 BLAGRAVE STREET, READING, RG1 1AZ
Tel. 020 4526 8553

SITE No UK-WI-001346
SALISBURY ATE COMPLEX
SCOTS LANE
SALISBURY
WILTSHIRE
SP1 3TR

NGR	SU 14438 30201
OS GRID	414438 130201

TITLE
SITE PLAN
EXISTING

SCALE	1:200	
DRAWN	ULC	19/11/25
APPROVED	ULC	19/11/25

DRG No. UK-WI-001346-04-000-MD047 | Sheet 2 of 2 | Rev A

A3