
VODAFONE 6No. LDF5-50 FEEDERS & 3No. 2-CORE DC CABLES TO BE REMOVED. VODAFONE 3No. 6-PAIR MULTICORE FIBRES TO BE REUSED (SUBJECT TO TESTING). PROPOSED VODAFONE 3No. 4-PAIR DC TRUNK CABLES AND 3No. 7-WAY DC BOB's TO BE INSTALLED. EXISTING CABLE MANAGEMENT TO BE UTILISED FOR PROPOSED UPGRADE

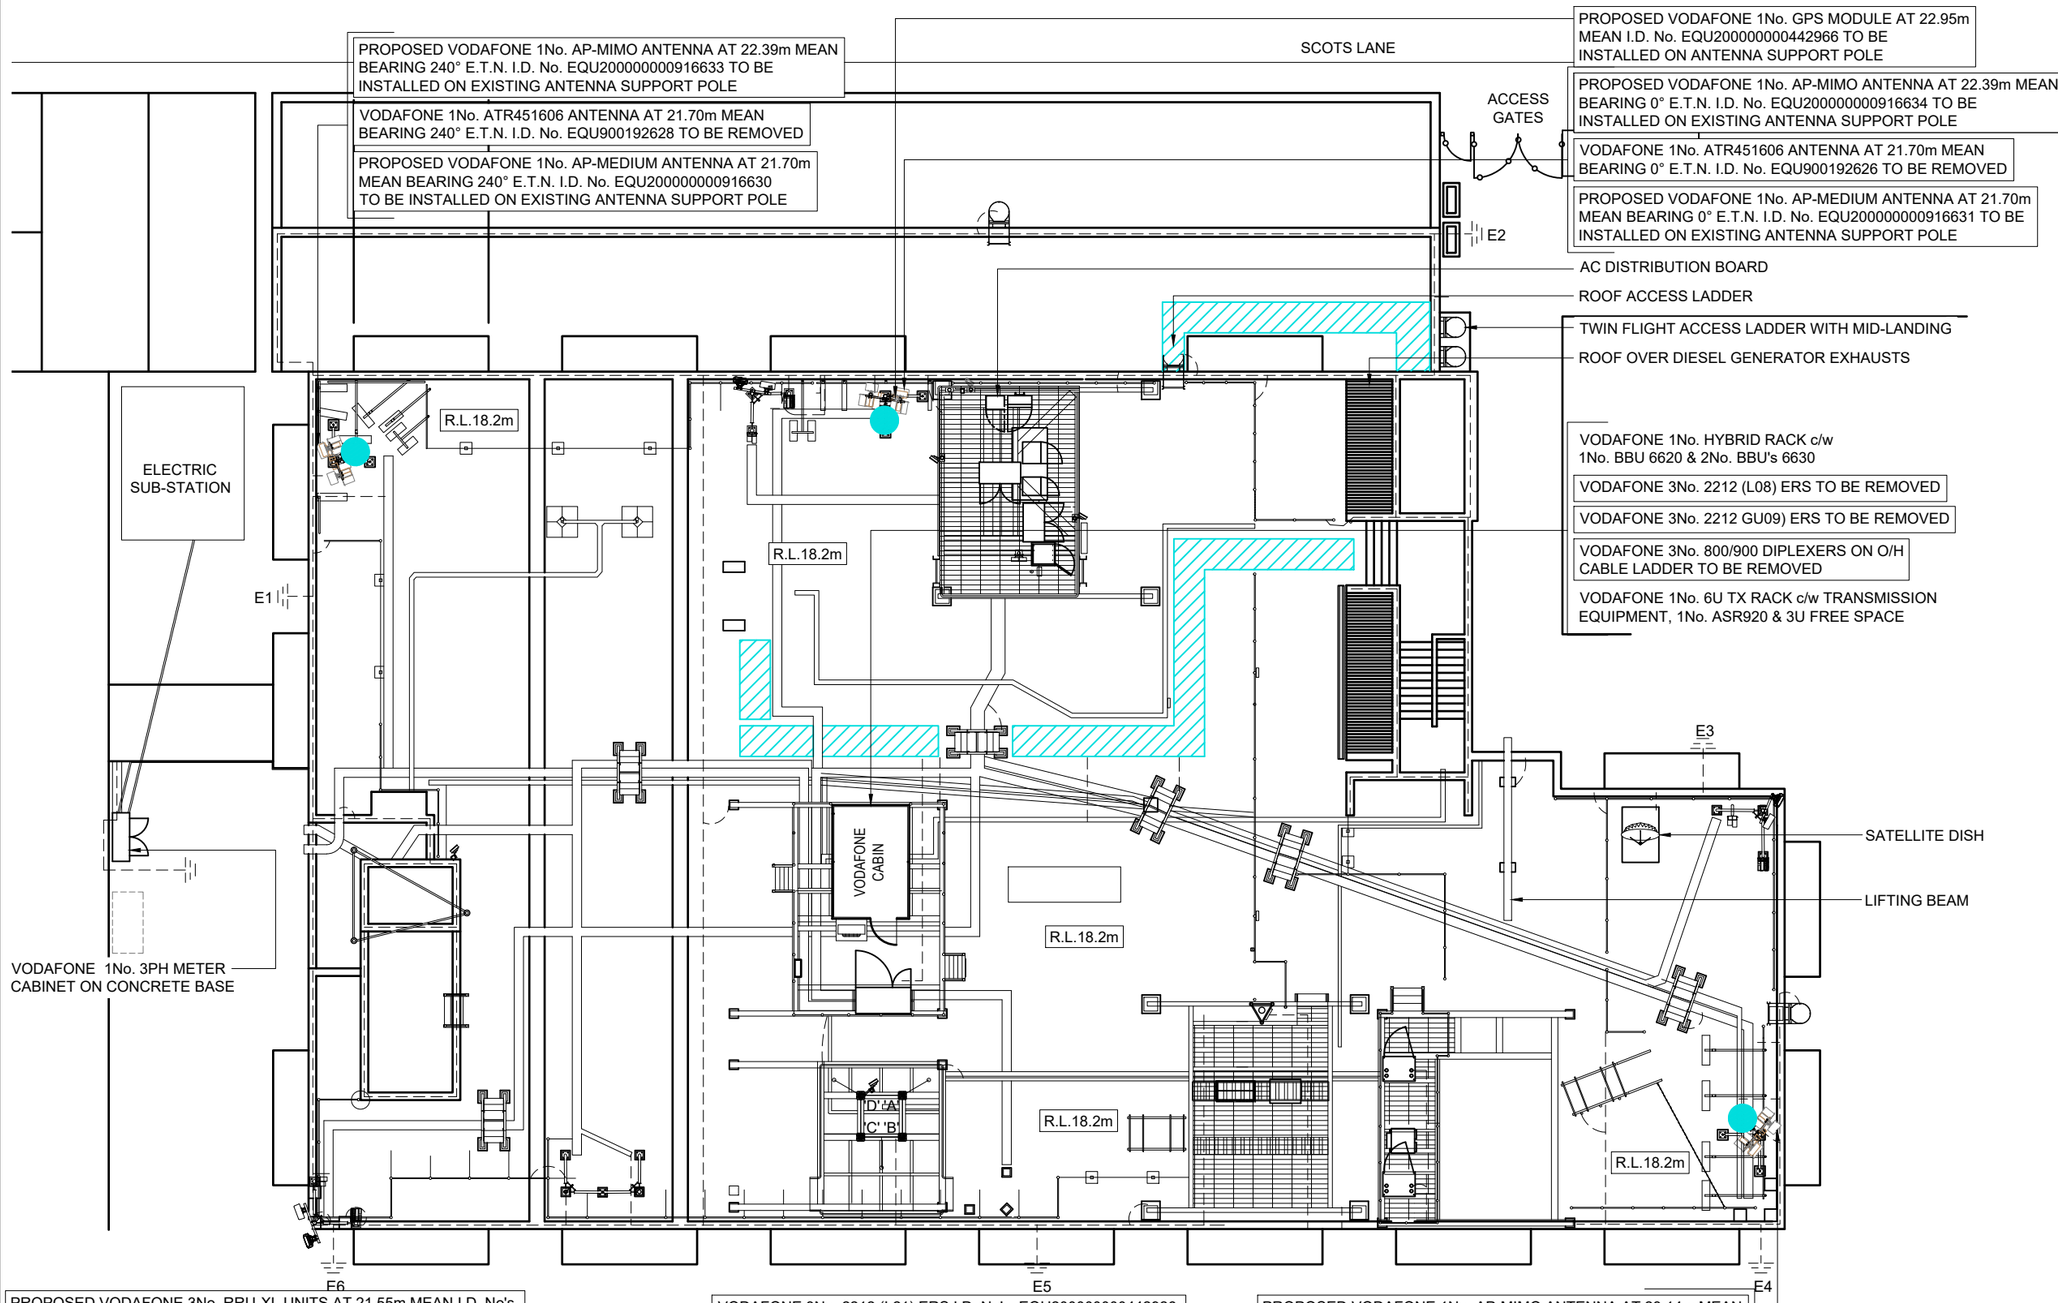

PROPOSED VODAFONE 3No. RRU-XL UNITS AT 21.55m MEAN I.D. No's. EQU200000000930608, EQU200000000930609 & EQU200000000930610 TO BE INSTALLED ON NEW ERS RAILS (1No. PER SECTOR)

PROPOSED VODAFONE 9No. RRU-L UNITS AT 21.55m MEAN I.D. No's. EQU200000000916635, EQU200000000916636, EQU200000000916637, EQU200000000916638, EQU200000000916639, EQU200000000916640, EQU200000000916641, EQU200000000916642 & EQU200000000916643 TO BE INSTALLED ON NEW ERS RAILS (3No. PER SECTOR)

PROPOSED VODAFONE 6No. RRU-S UNITS AT 21.55m MEAN I.D. No's. EQU200000000916644, EQU200000000916645, EQU200000000916646,EQU200000000916647, EQU200000000916648 & EQU200000000916649 TO BE INSTALLED ON NEW ERS RAILS (2No. PER SECTOR)

PROPOSED VODAFONE 3No. ANCILLARY LARGE FORM FACTOR: 1No. BIAS T, 1No. TRI-BAND COMBINER, 1No. DUAL-BAND COMBINER, 1No. FILTER & 6No. BOB's PER SECTOR I.D. No's. EQU200000000916650, EQU200000000946301 & EQU200000000946302 TO BE INSTALLED

0 1m 5m 10m

VODAFONE 3No. 2212 (L21) ERS I.D. No's. EQU200000000442926, EQU200000000442927 & EQU200000000442928 TO BE REMOVED

VODAFONE 3No. 2212 (UL21) ERS I.D. No's. EQU200000000442921, EQU200000000442922 & EQU200000000442923 TO BE REMOVED

VODAFONE 3No. 4415 (L26) ERS I.D. No's. EQU200000000442936, EQU200000000442937 & EQU200000000442938 TO BE REMOVED

VODAFONE 3No. 3-WAY DC BOB's TO BE REMOVED

VODAFONE 3No. (21) DIPLEXERS TO BE REMOVED (1No. PER SECTOR)

VODAFONE 3No. (26) DIPLEXERS TO BE REMOVED (1No. PER SECTOR)

PROPOSED VODAFONE 3No. 7-WAY DC BOB's TO BE INSTALLED (1No. PER SECTOR)

PROPOSED VODAFONE 1No. AP-MIMO ANTENNA AT 23.14m MEAN BEARING 120° E.T.N. I.D. No. EQU200000000916632 TO BE INSTALLED ON PROPOSED ANTENNA SUPPORT POLES

VODAFONE 1No. ATR451606 ANTENNA AT 21.70m MEAN BEARING 120° E.T.N. I.D. No. EQU900192627 TO BE REMOVED

PROPOSED VODAFONE 1No. AP-MEDIUM ANTENNA AT 22.45m MEAN BEARING 120° E.T.N. I.D. No. EQU200000000916629 TO BE INSTALLED ON PROPOSED ANTENNA SUPPORT POLES

PROPOSED 2No. CHS Ø76.1x5mm, 3.0m LONG ANTENNA SUPPORT POLES TO BE INSTALLED

VODAFONE 2No. CHS Ø76.1mm, 2.4m LONG ANTENNA SUPPORT POLES TO BE REMOVED

FEINT DETAILS INDICATE LOCATIONS RESERVED FOR OTHER PROPOSALS WHICH MAY BE THE SUBJECT OF SEPARATE APPLICATIONS

©2020 Cellnex
All rights reserved. No part of this publication may be reproduced, stored in a retrieval system or transmitted in any form or by any means (Electronic, Mechanical, Photocopying, Recording or otherwise), without the prior written consent of the Company.

NOTES

PROJECT No.	COL.MOD.UK.0006528
CSID	12812122
CSR	N/A
VFID	35621_33
CELL No.	35621_VF

BT SKYLINE No.
SP0055

ISS	REVISION	DATE	DRN	APP
A	COL.MOD.UK.0006528 PLANNING APPLICATION	19/1125	ULC	ULC

cellnex driving telecom connectivity
CELLNEX UK
R+, 4TH FLOOR, 2 BLAGRAVE STREET, READING, RG1 1AZ
Tel. 020 4526 8553

SITE No UK-WI-001346
SALISBURY ATE COMPLEX
SCOTS LANE
SALISBURY
WILTSHIRE
SP1 3TR

NGR	SU 14438 30201
OS GRID	414438 130201

TITLE
SITE PLAN
PLANNING APPLICATION
VODAFONE

SCALE	1:200	
DRAWN	ULC	19/11/25
APPROVED	ULC	19/11/25

DRG No. UK-WI-001346-04-110-MD047
Sheet 1 of 1
Rev A

A3