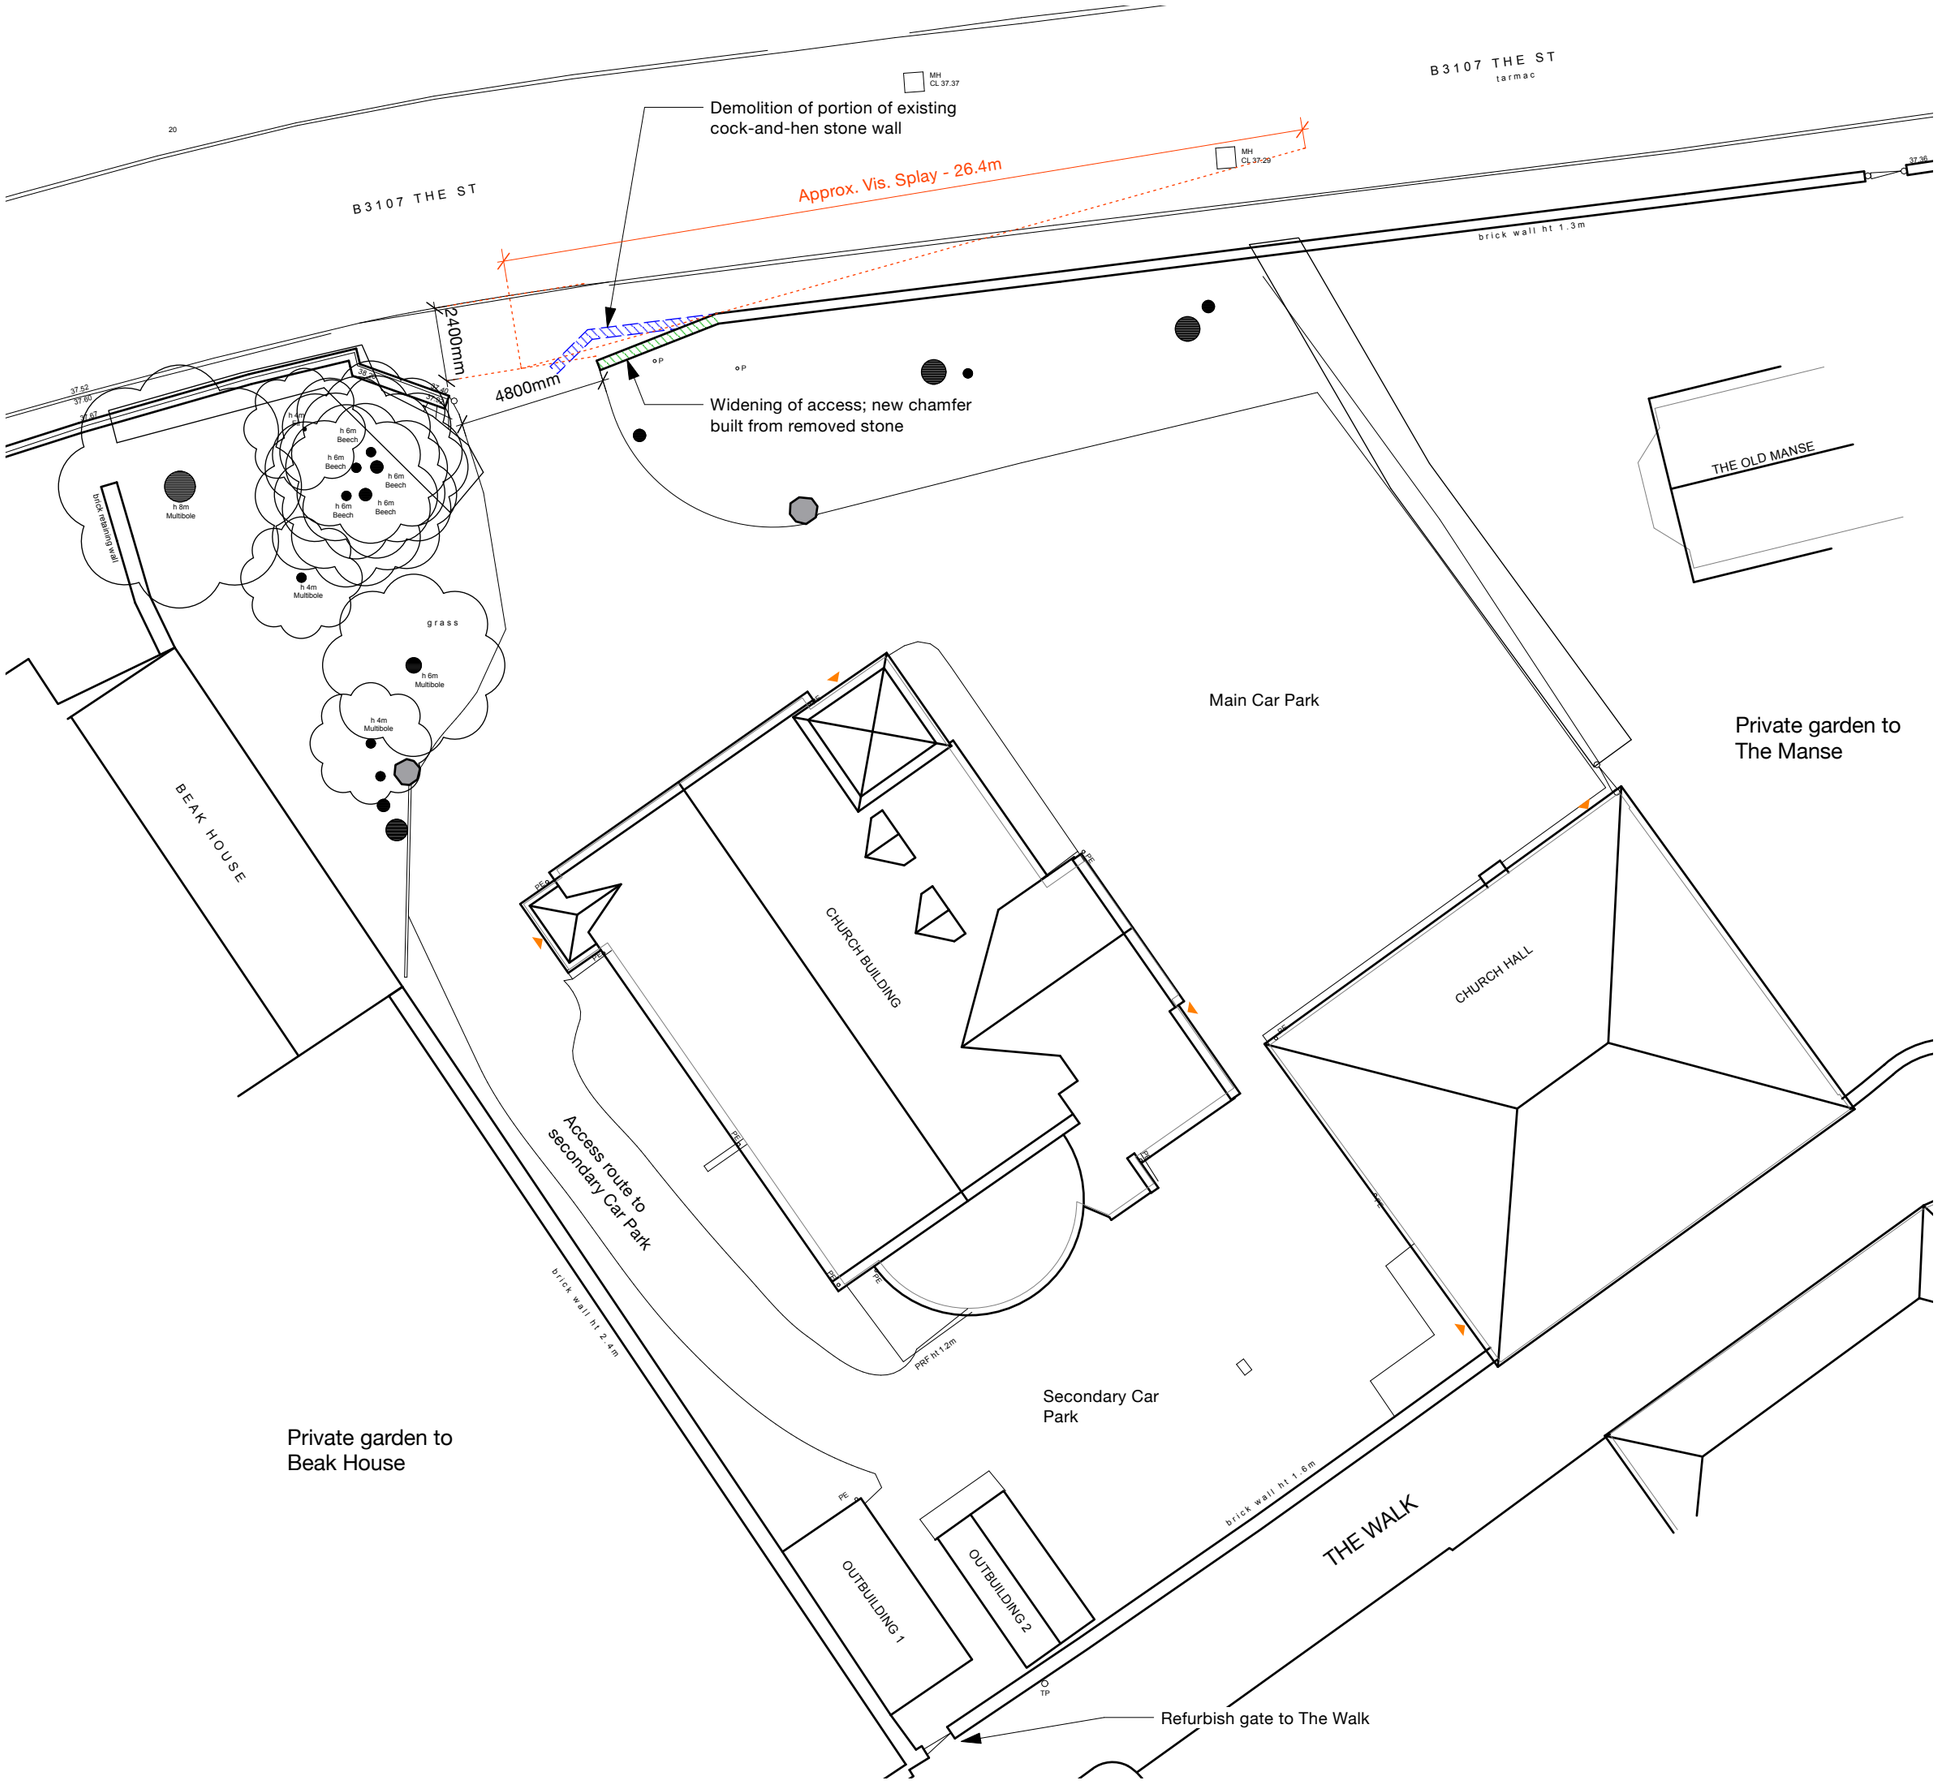


N

0 5 6 7 8 9 10 M

Rev.	Issue date	Revision Notes
A	03/02/2026	Addition of demolished portion of wall

PLANNING

o'learygoss ARCHITECTS

Chapel House
11a Alexandra Park
Bristol BS6 6QB

T 0117 989 2661
E mail@olearygoss.co.uk
W www.olearygoss.co.uk

Project Title

Holt United Reformed Church
89 The Street, Holt
BA14 6RS

Drawing Title

Proposed Site Plan

Project No.	Drawing No.	Revision
3343	PA_108	A

Date	Scale
12/01/2026	1:200 @ A3

Drawn by	Checked by
CW	JG