
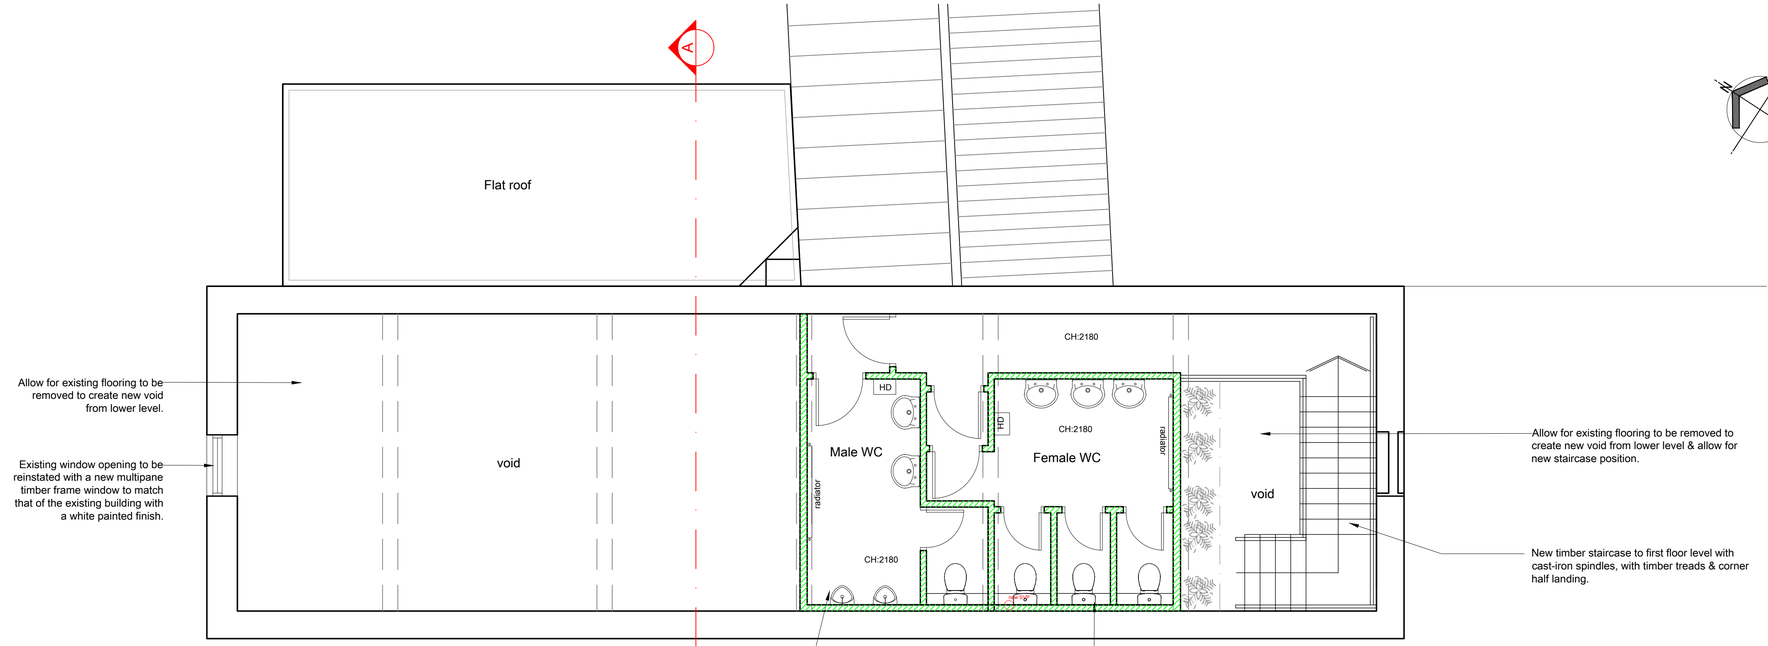


Proposed First Floor Plan
Scale 1:50

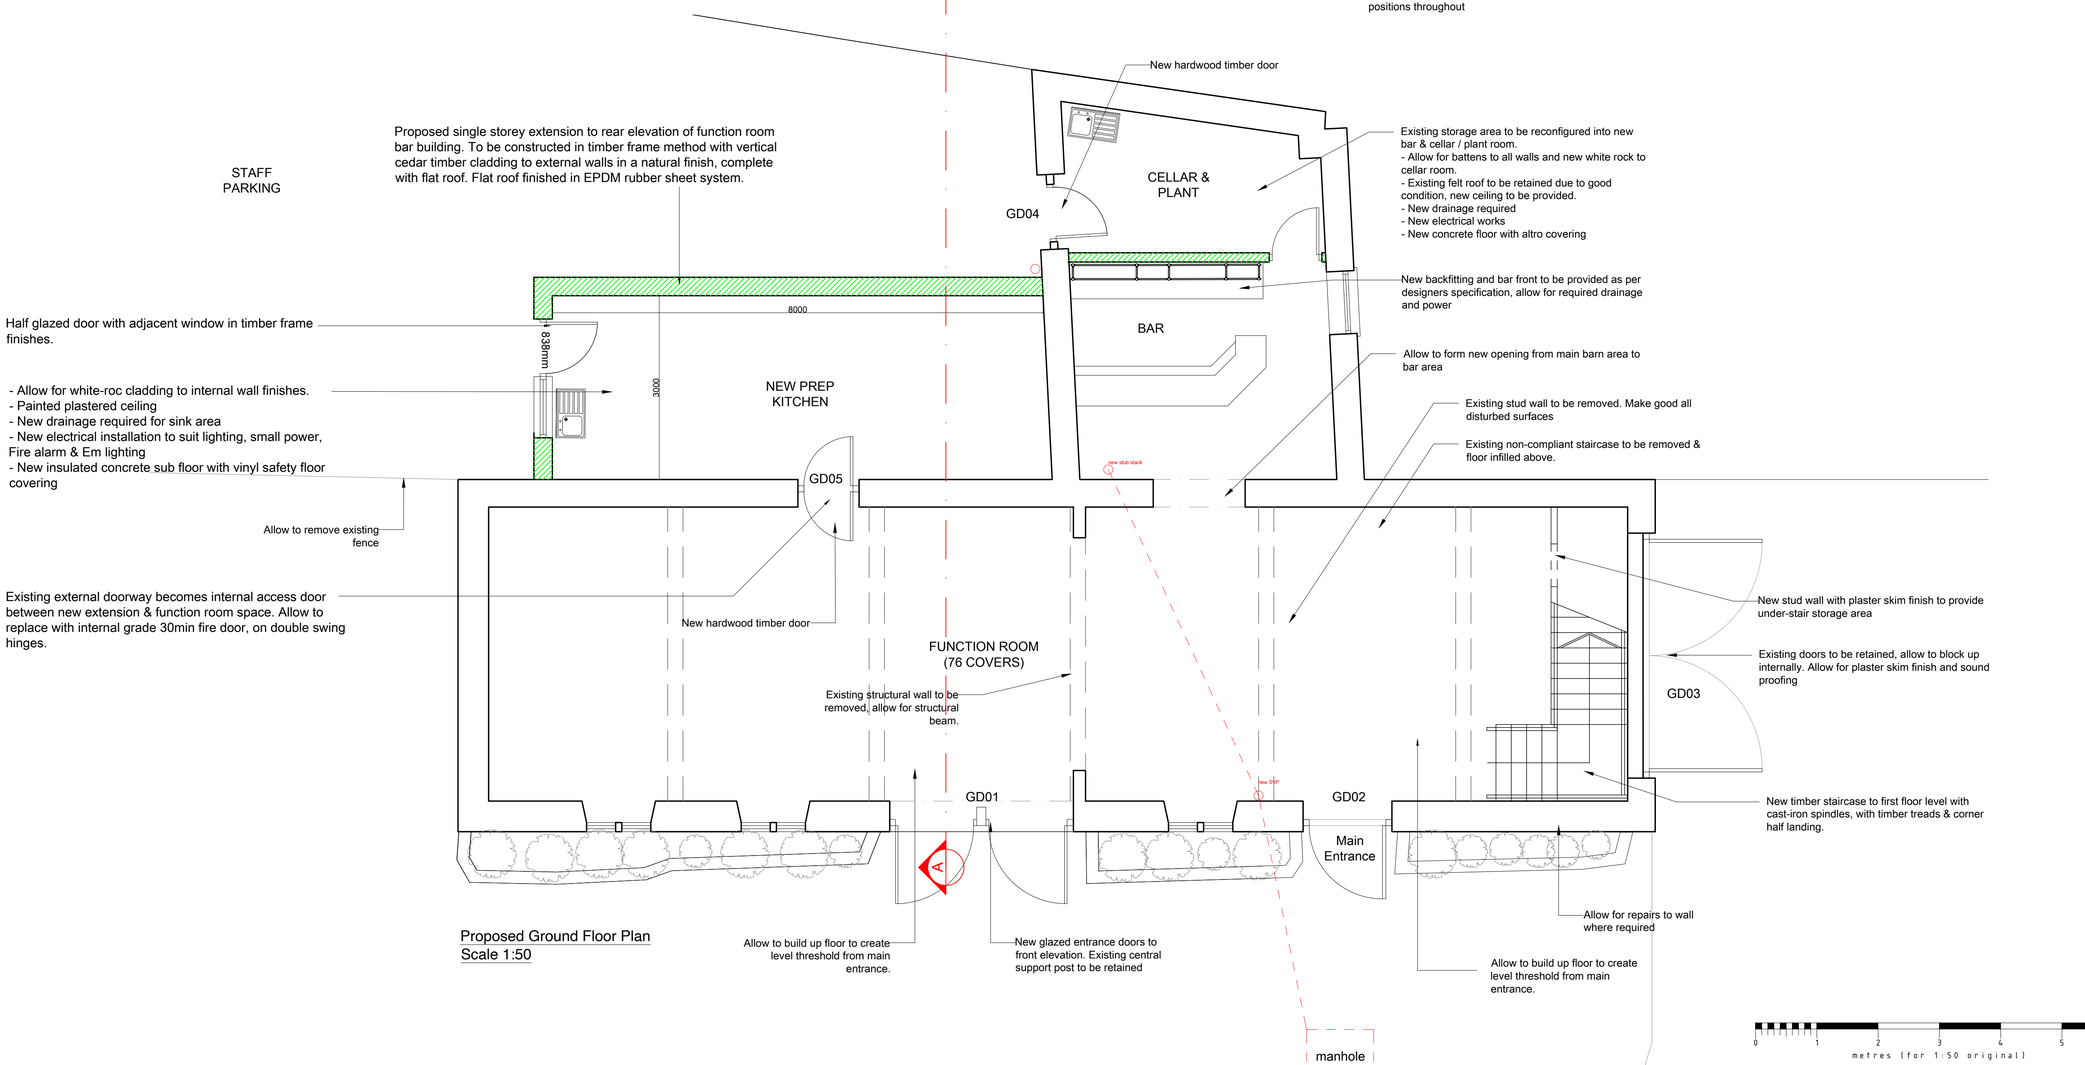

Proposed Ground Floor Plan
Scale 1:50

0 1 2 3 4 5 6
metres (for 1:50 original)

This drawing, design & all information contained herein remains the sole copyright of CONCORDE BGW & reproduction in any form is strictly forbidden unless permission is obtained in writing.

NOTES:
- Do not scale from this drawing, all dimensions must be checked on site. The contractor must verify all site dimensions, drawings, details & specifications. Any discrepancies must be reported to CONCORDE BGW prior to any commencement of work.
- Figured dimensions to take preference over those scaled.
- All specified items are to be installed in accordance with the manufacturers recommendations & instructions.

© Copyright

DISCLAIMER

A full and accurate measured survey has not been undertaken by Concorde BGW at this site. This drawing has been produced from information provided by others. Any dimensions indicated are for information only and must be checked on site prior to the commencement of any works

Indicates areas of new structure

Rev:	Date:	Init:	Note:
B	13.02.26	JL	Amendments to notation. 1st floor plan added. Cladding notation amended to natural cedar finish.
A	10.02.26	JL	Skylights omited from flat roof of proposed extension to reduce structural elements of rood build-up.

Stage: PLANNING

Client: BUTCOMBE PUB CO.

Project address:
METHUEN ARMS
2 HIGH STREET
CORSHAM
SN13 0HB

Title: PROPOSED GROUND FLOOR PLAN

Scale:	1:50	Dwg size:	A1
Drawn by:	JL	Date:	NOV '25
Drawing no:	5104-200-01	Rev:	A

CONCORDE BGW GROUP

London
TOG Albert House
256-260 Old Street
Shoreditch, London
EC1V 9DD

Doncaster
Palmer Street
Hyde Park
Doncaster
DN4 5DD

Nottingham
Unit 3, The Glade
Business Centre
Forum Road
Nottingham
NG5 9RW

01302 361 024

concordebgw.com