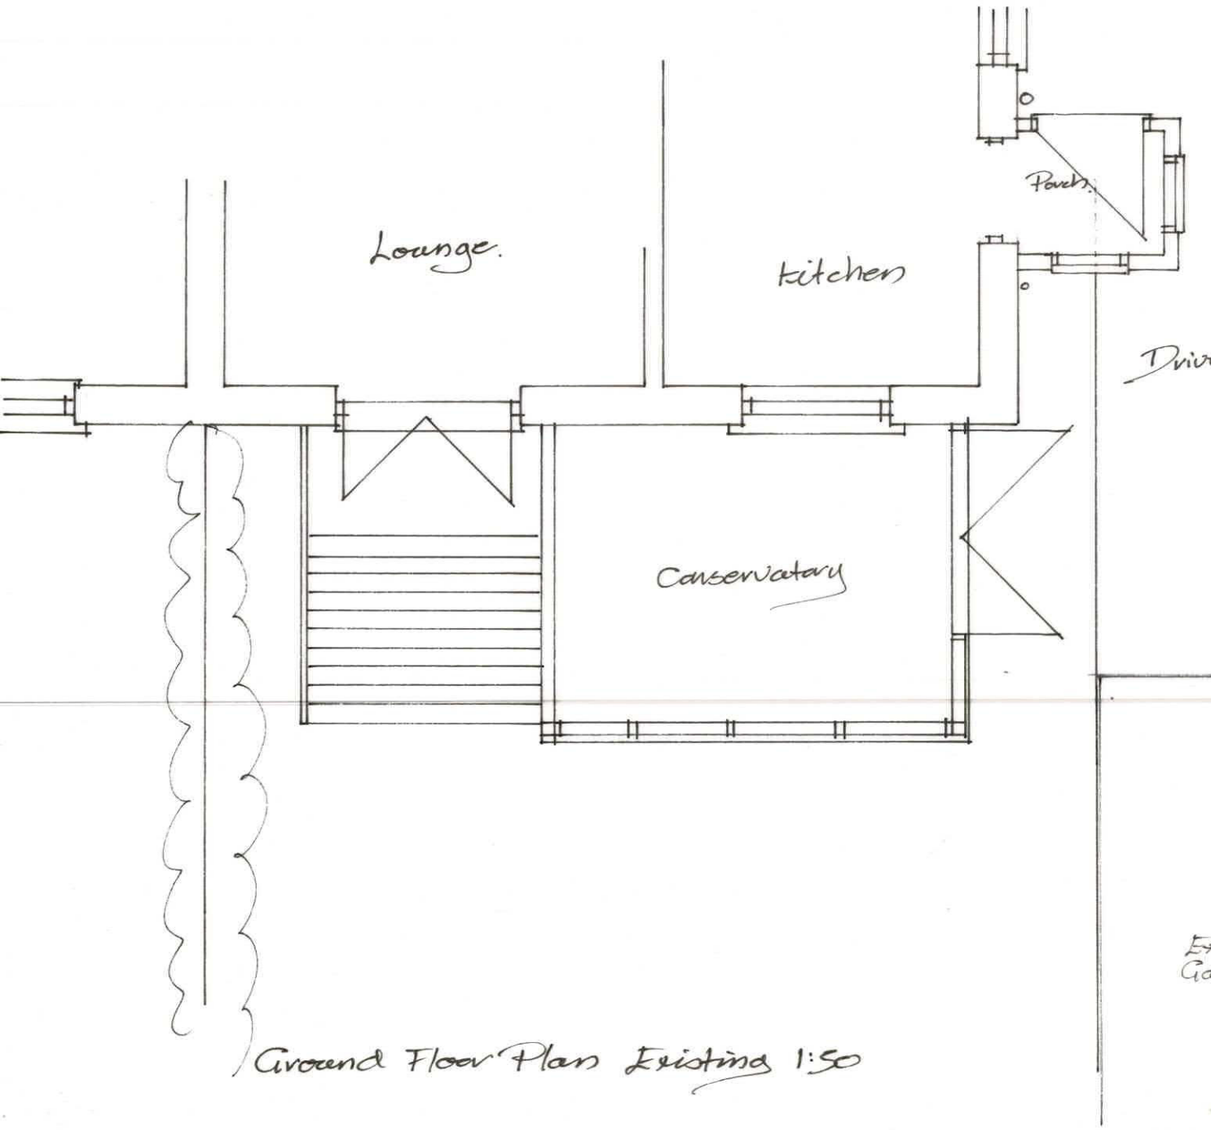


Ground Floor Plan Existing 1:50

Rear - East.
Elevation Existing 1:100

B Existing Porch Added.
A Existing Garage shown.

A3

1:1 1:100 1:5 1:50

CHRIS HYDE
3 Potley Lane
Corsham, Wilts
SN13 9RY
01225811057

Project Hill View
Chapel Lane
Box SN13 8NU

Drawing Plan & Elevation Existing

Scale 1:50 1:100

Drawing No 2632/LD

Date Oct 2025