


A3

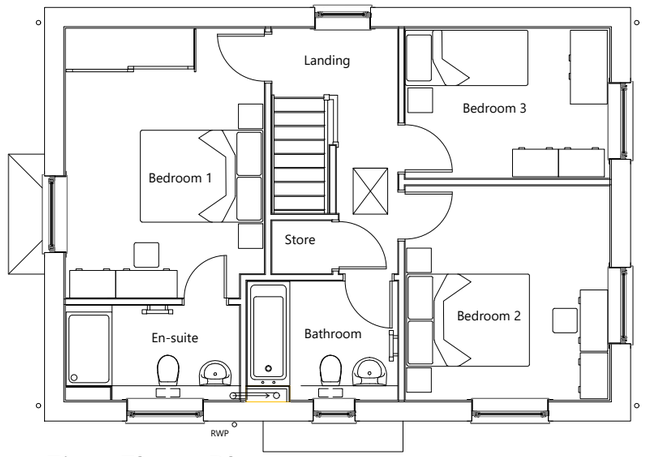

First Floor Plan

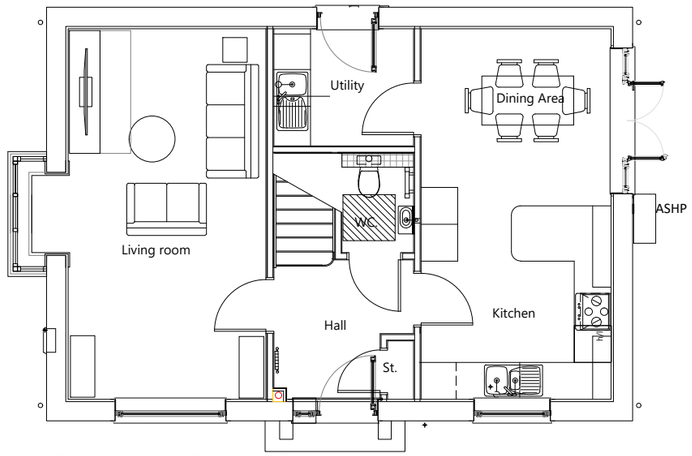

Ground Floor Plan

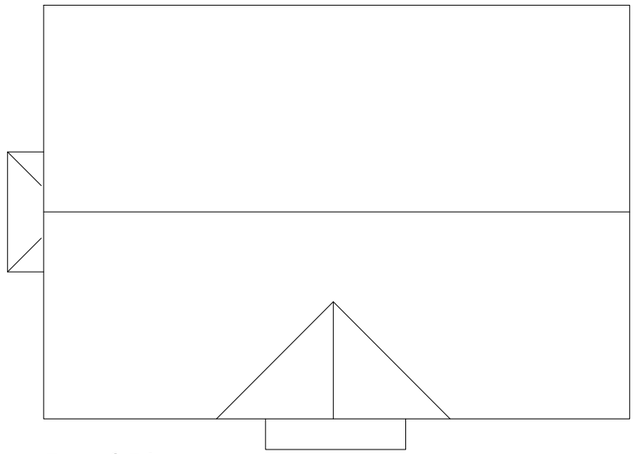

Roof Plan

House Type	Variation	Option
Foxham		1, 2
Bedrooms	**Persons**	
3	5	
Sq.ft	**Sq.m**	
1185	110.06	

PLOT No.
As Drawn - 7,15, 30
Handed - 4, 16, 53

scale 1:100

0 2m 4m 6m

Romsey T:01794 367703
Portishead T:01275 407000
London T:01794 367703

www.thrivearchitects.co.uk

Rev	Description	Date	Au	Ch
A	Planning issue	17.10.25	ZC	
B	Bay added, floor area adjusted	26.01.26	ZC	

This drawing is the copyright of Thrive Architects Ltd ©. All rights reserved. Ordnance Survey Data © Crown Copyright. All rights reserved. Licence No. 100007359. Permission is granted to scale from this drawing for the purposes of **Local Authority Planning Applications only**. For all other purposes DO NOT scale from this drawing. Contractors, sub-contractors and suppliers are to check all relevant dimensions and levels of the site and building before commencing any shop drawings or building work. Any discrepancies should be recorded to the Architect. Where applicable this drawing is to be read in conjunction with the Consultants' drawings / Clients' Construction Specification.

Project	Melksham Road, Holt				
Drawing	House Type Foxham Floor Plans				
Client	Redcliffe Homes Ltd				
Job no.	REDC250257			Date	24.09.25
Dwg no.	HT.FOX.p			Rev.	B
Author	ZC	Checker	ZC	Scale	1:100 at A3
Status	PLANNING			Office	Romsey
Client ref.					

thrive. architects