
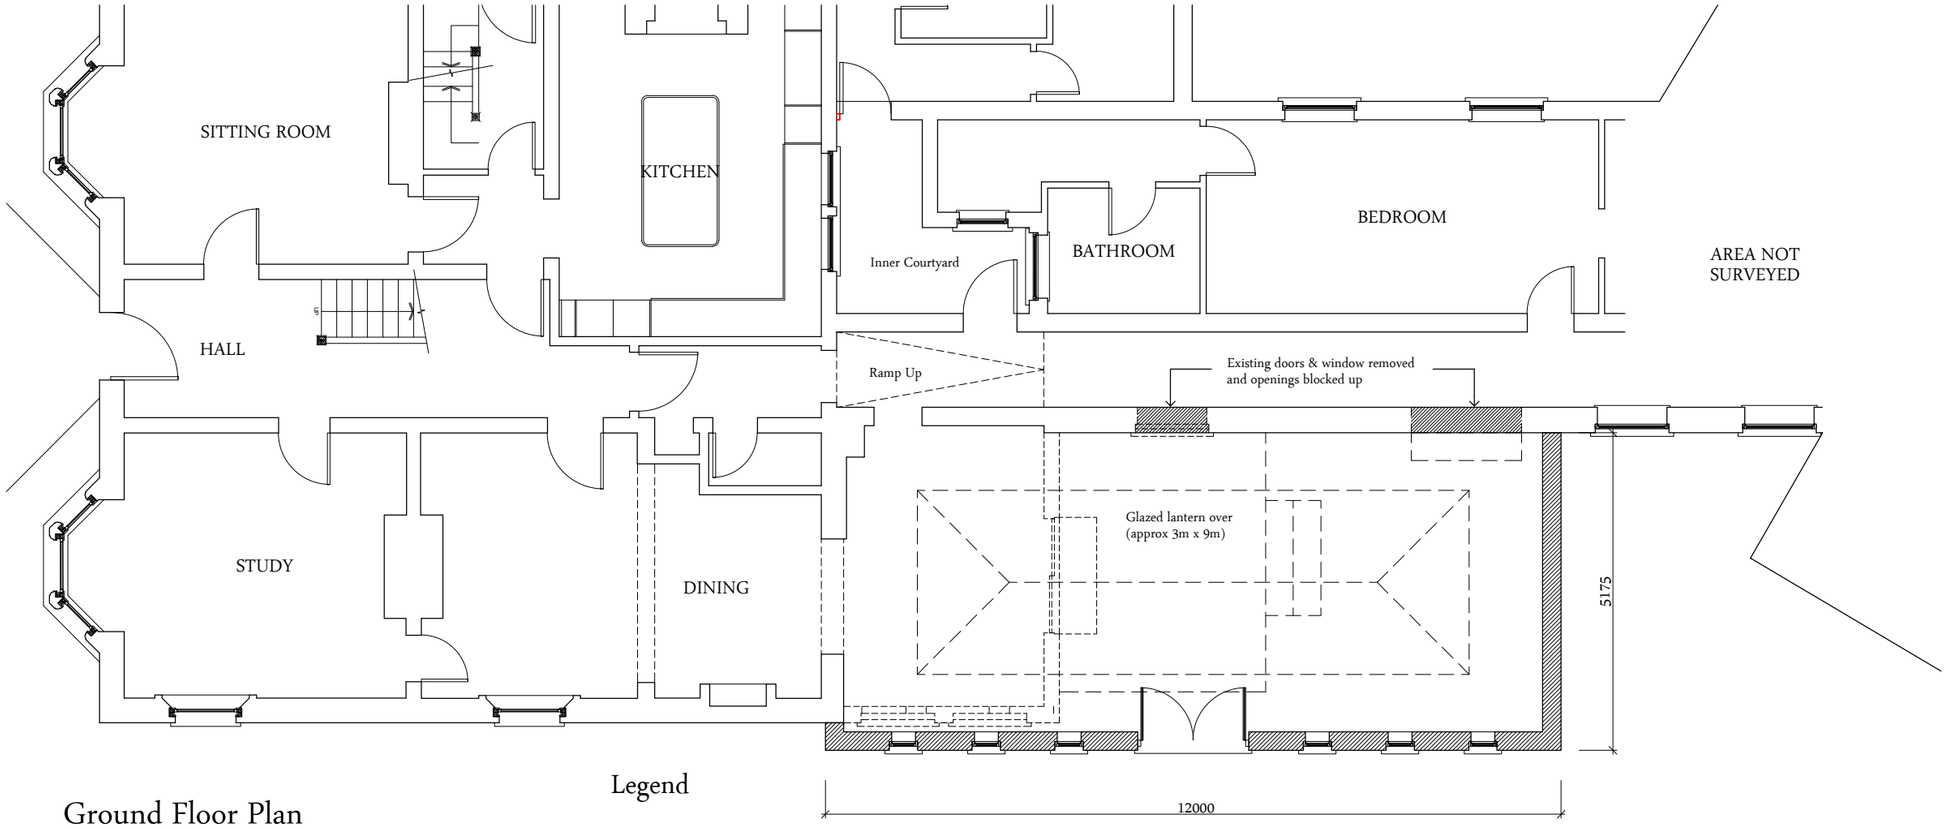



Ground Floor Plan

Legend

- Existing Walls
- Proposed walls/block up existing openings, as indicated
- Remove existing wall/door/ window as indicated
- Proposed door

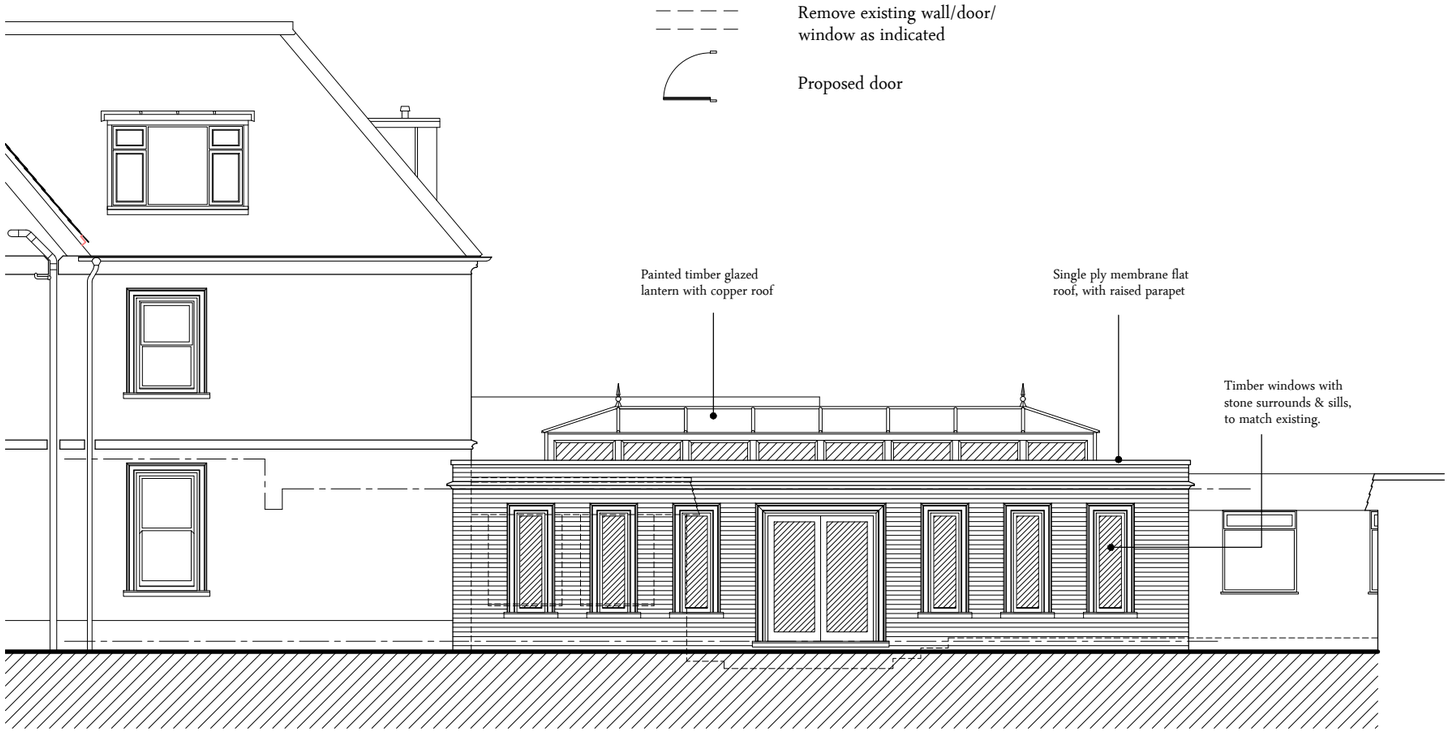

East Elevation

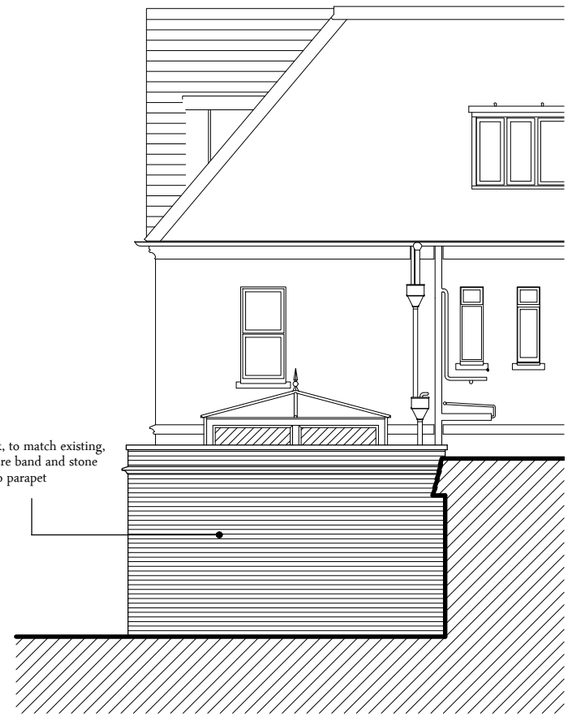

North Elevation

NOTES:

1. This drawing is copyright of Larkham Design Ltd and must not be used without their permission.
2. This drawing has been produced to support a planning application and should not be used for any other purpose

N

Metres
0 1 2 3 4 5

Scale Bar (1:100 at A3)

Rev	Amendment	Date
	Planning Application Issue	

LARKHAM DESIGN LTD
ARCHITECTURAL SERVICES
Field View Barn, Longhedge, Salisbury, Wilts. SP4 6RS
Tel: 01722 322193 info@larkhamdesign.co.uk
www.larkhamdesign.co.uk

Client & Project Address:

Mr & Mrs A Swanwick

Byways House,
31 Folwer's Road,
Salisbury, Wilts.
SP1 2QP

Project Description:

Proposed Single Storey Rear Extension

Drawing Title:

Proposed Plan & Elevations

Scale: 1:100 at A3

Drawing Ref: 1052/PL/01

Rev: