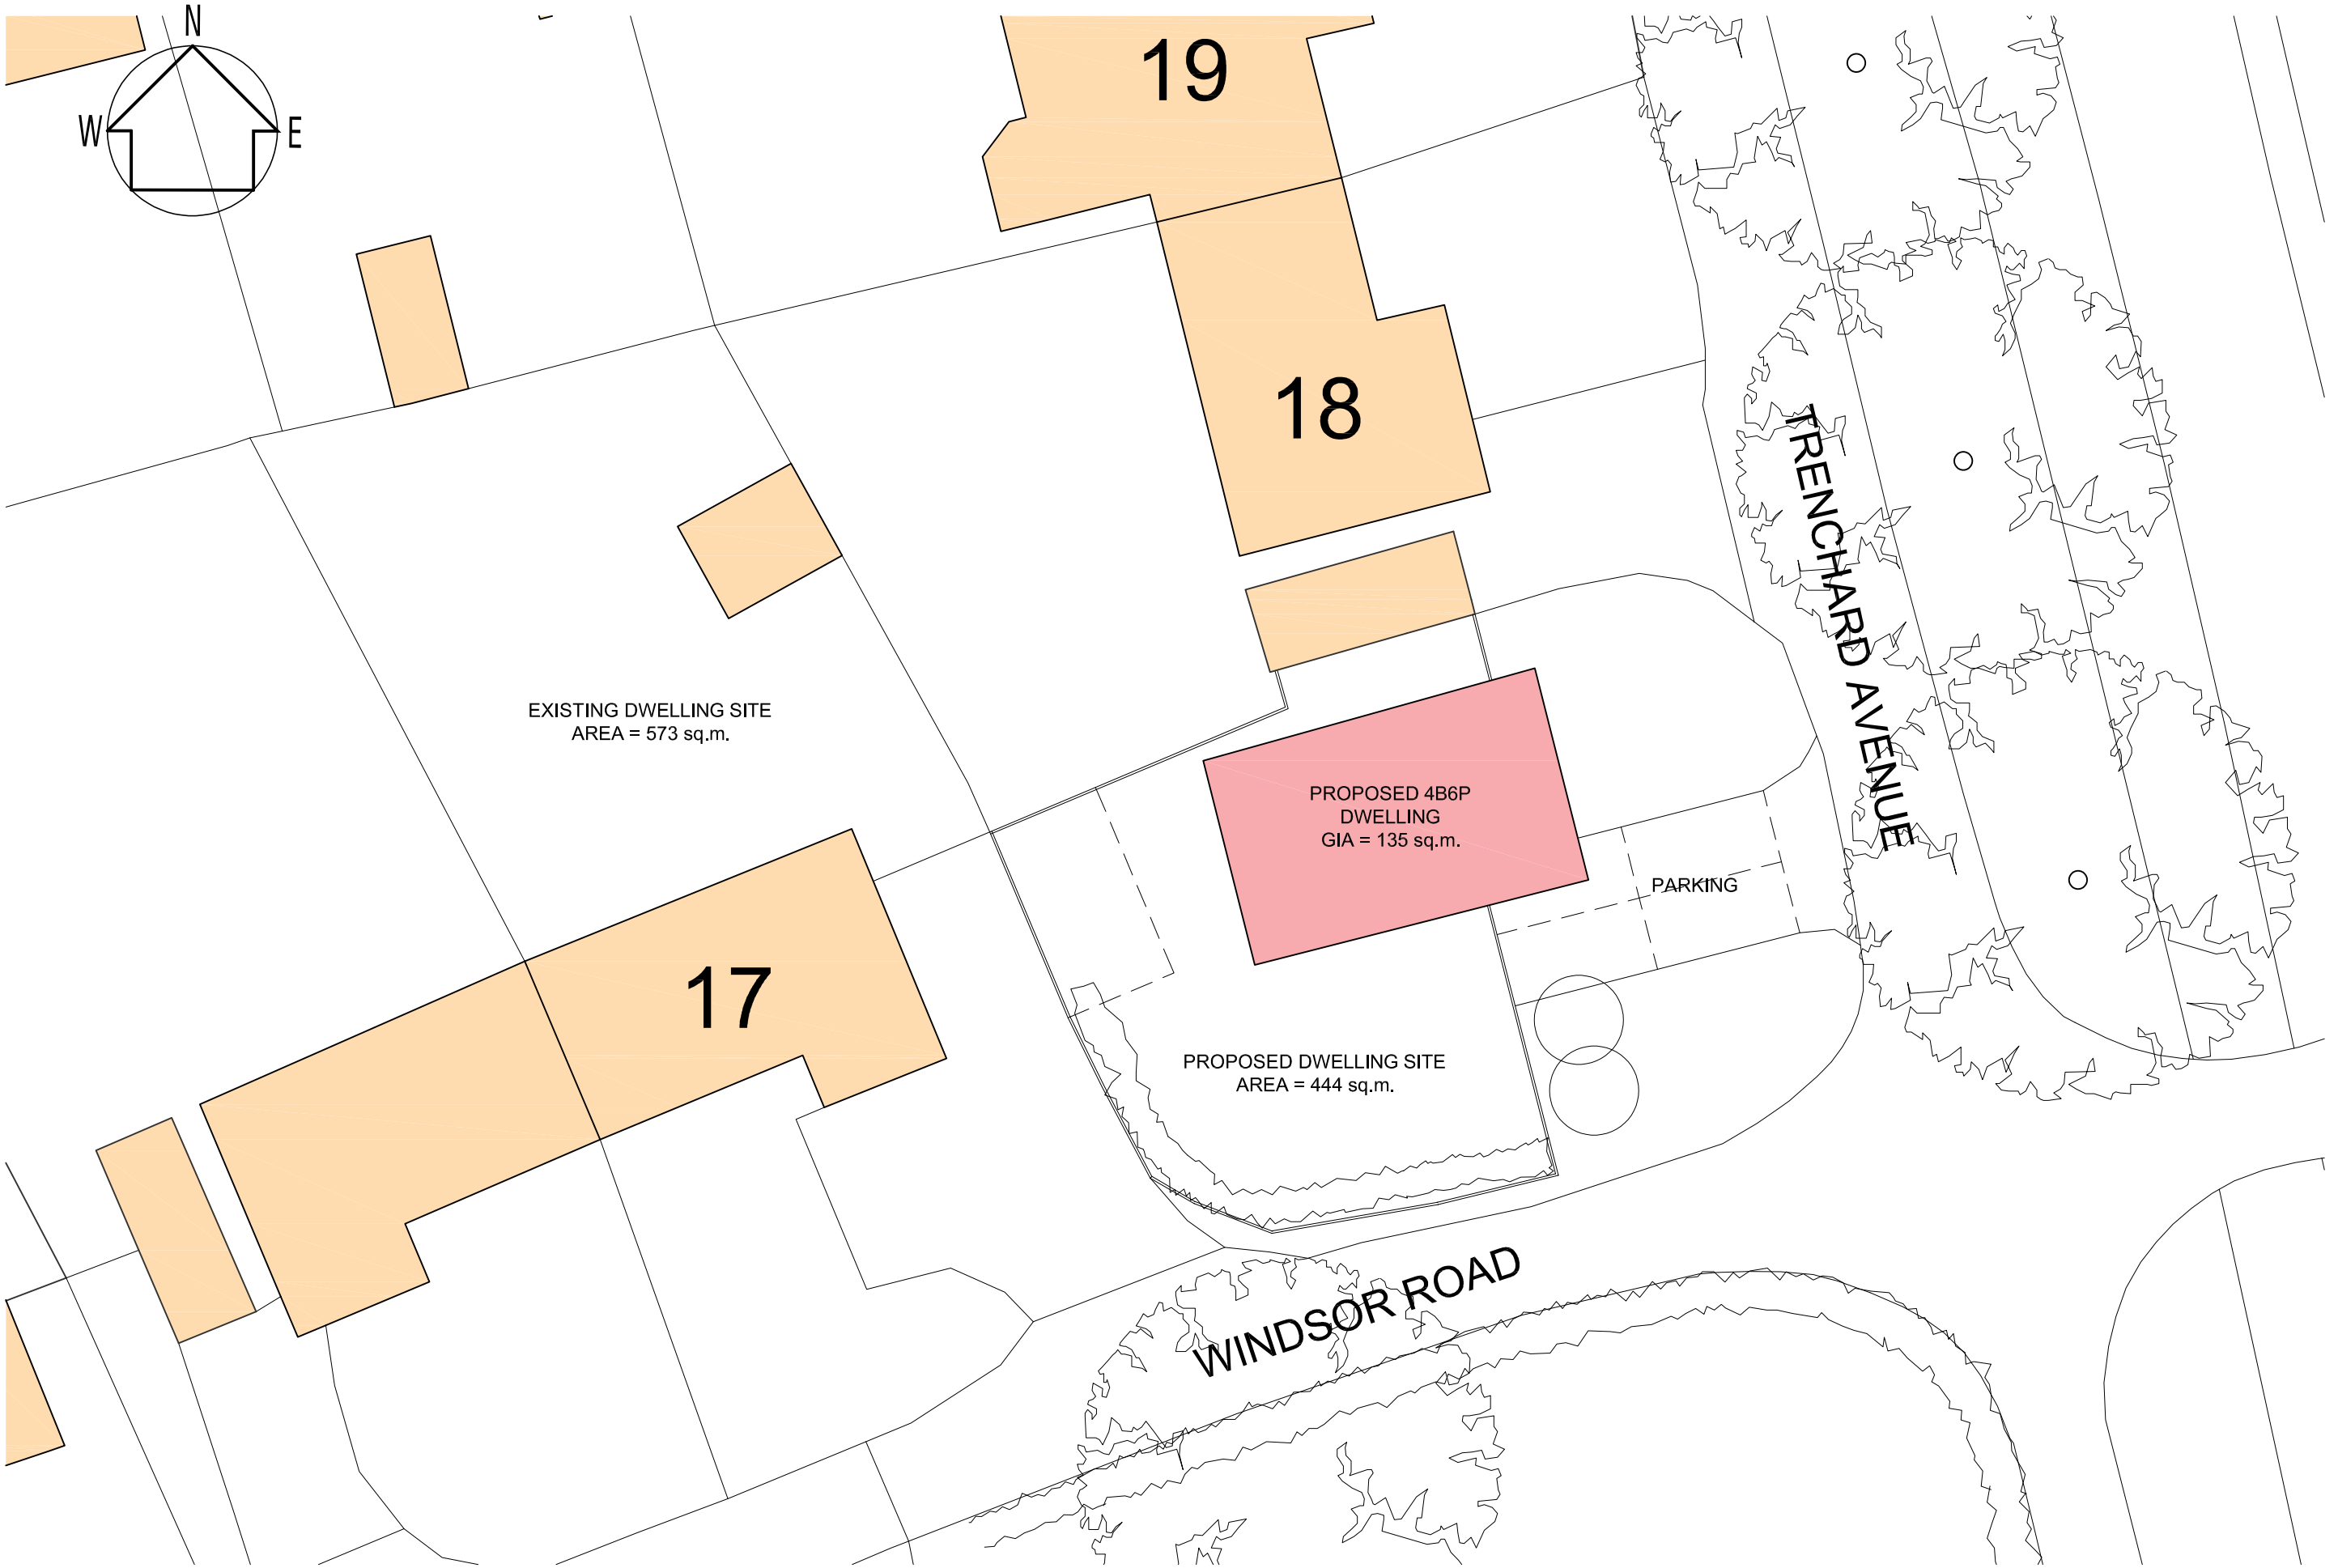



Ordnance Survey, (c) Crown Copyright 2025.
All rights reserved. Licence number 100022432

Brian Kirby

9, PIPSMORE ROAD,
CHIPPENHAM,
WILTS. SN14 0LB.
01249 660252

DIPL.INT.DESIGN.
ARCHITECTURAL
DESIGN

0 10 20

REVISIONS.
A. 26:02:26 : HOUSE POSITION
AND PARKING AMENDED.

PROJECT.
WINDSOR ROAD
COMPTON BASSETT
SCALE.
1:200 @ A3

DRAWING.
SITE PLAN
PROPOSED SELF BUILD
DRAWN.
B.K.

DRAWING NUMBER.
1123:P:02A
DATE.
MAY 2025