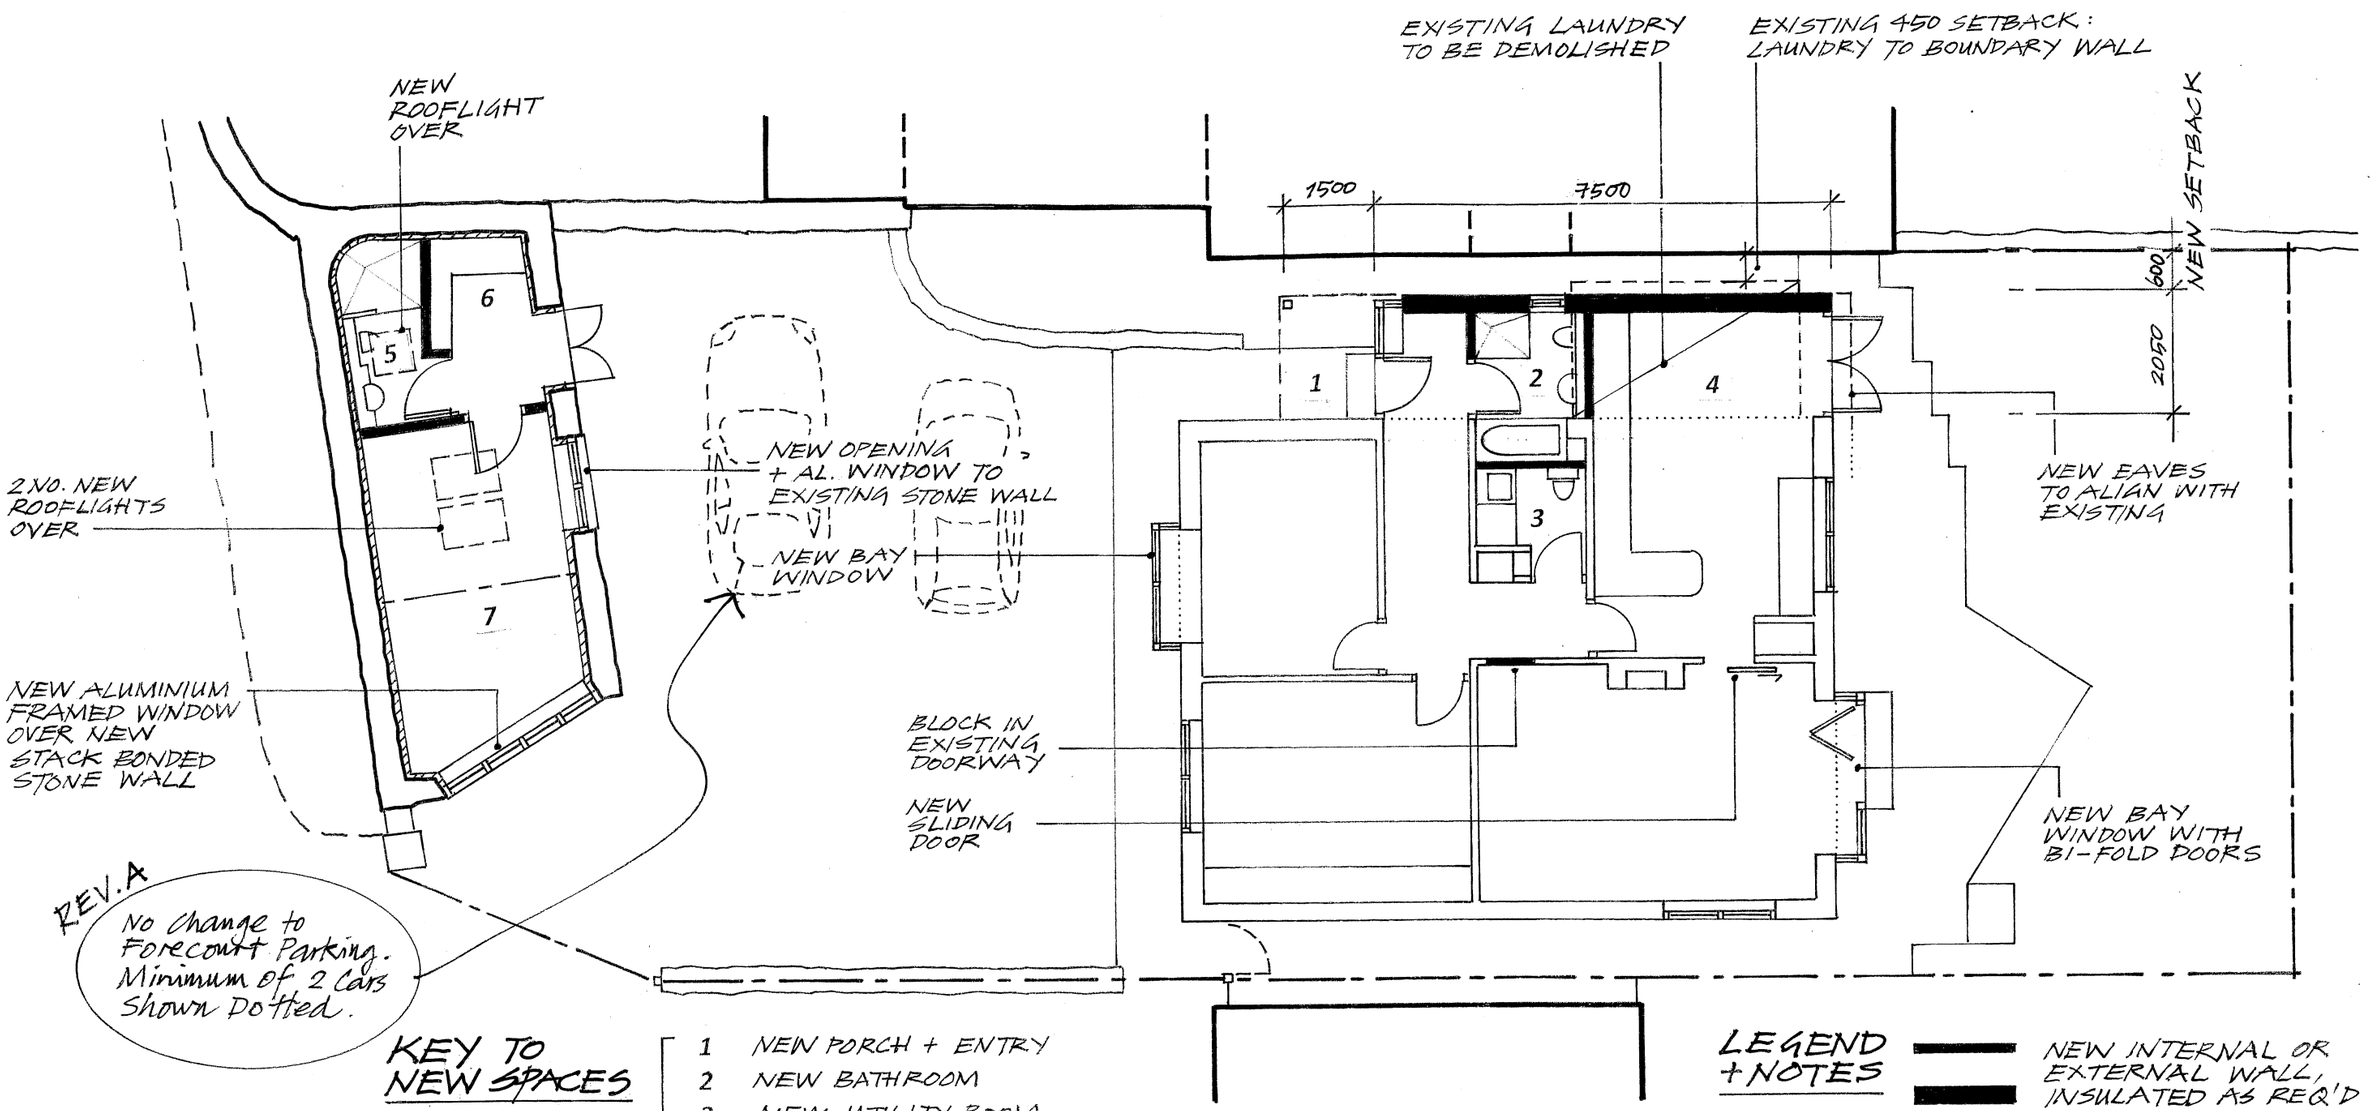


KEY TO NEW SPACES

MAIN HOUSE
1 NEW PORCH + ENTRY
2 NEW BATHROOM
3 NEW UTILITY ROOM
4 EXTENDED KITCHEN/DINING

STONE ANNEX
5 NEW SHOWER ROOM
6 NEW STORE
7 NEW ANNEX (Bedroom/Study/Workshop)

LEGEND + NOTES

NEW INTERNAL OR EXTERNAL WALL, INSULATED AS REQ'D

INTERNAL INSULATION TO STONE WALLS

NOTE: REPLACE ALL WINDOWS TO MAIN HOUSE WITH AL. FRAMED DOUBLE/TRIPLE GLAZING. NO CHANGE TO STRUCTURAL OPENINGS

PROPOSED GROUND FLOOR PLAN

1:100 @ A3

0 1 5 10 m

Alterations + Additions to House **110A The Midlands, Holt. BA14 6RG**	Dwg No. **PA – 05 (A)**
PROPOSED GROUND LEVEL PLAN Incl. PARKING	Scale **1:100** (@A3) Date 12 Mar '26

Revision A: Parking Information 26 Mar '26