
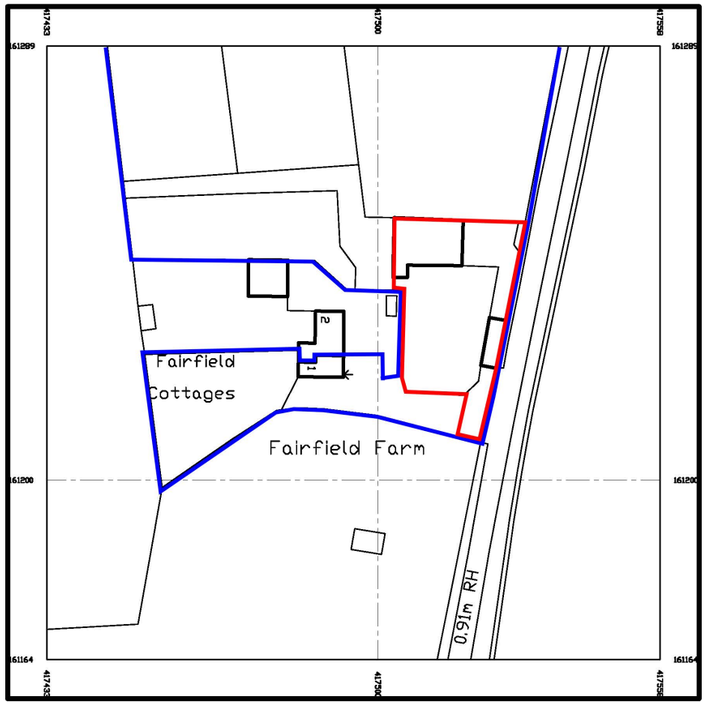



0 20 40 60 80 100 (Metres)

Scale Bar (1:1250 at A3)

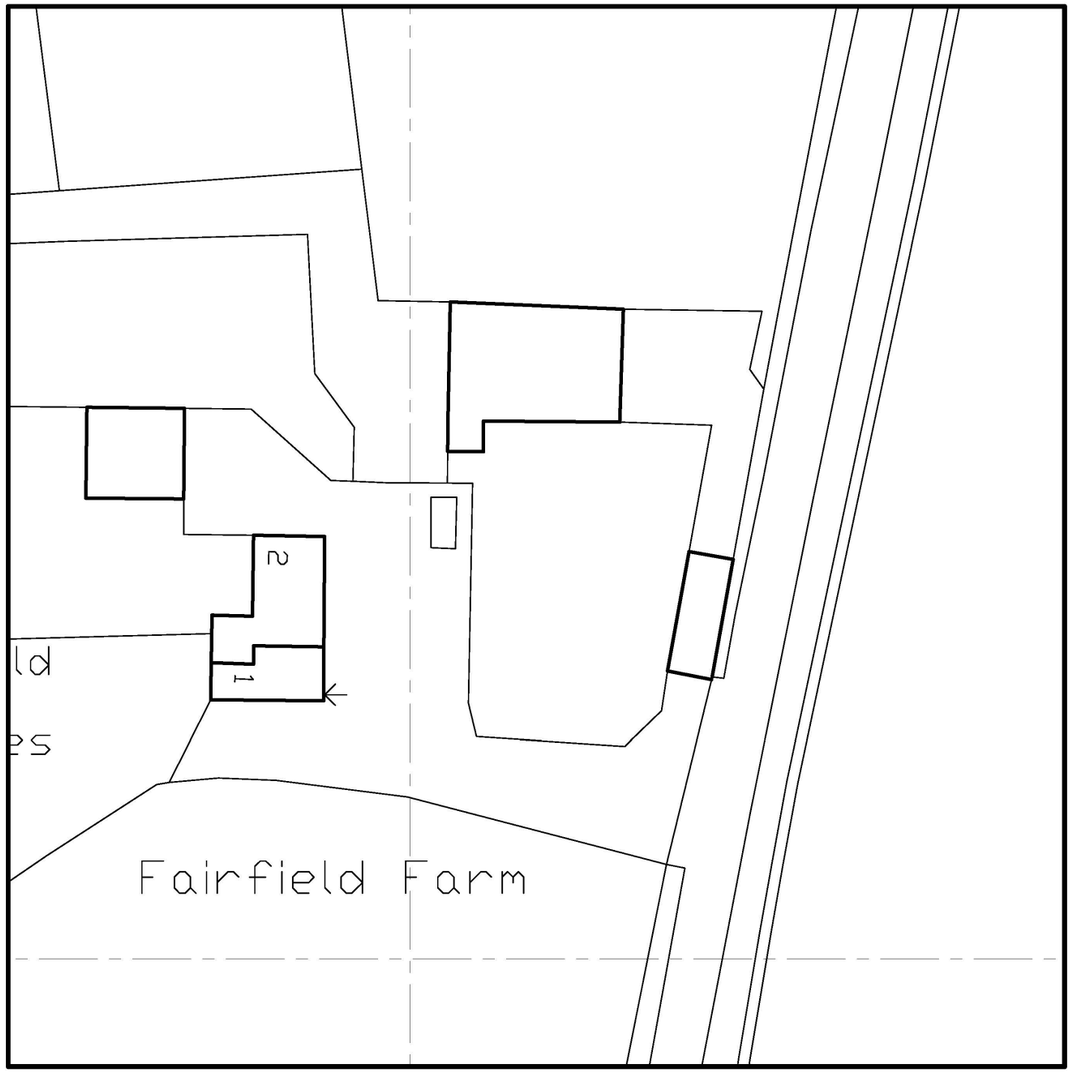


0 10 20 30 40 50 (Metres)

Scale Bar (1:500 at A3)

NOTES:

1. This drawing is copyright of Larkham Design Ltd and must not be used without their permission.
2. This drawing has been produced to support a planning application and should not be used for any other purpose

N

Metres
0 1 2 3 4 5

Scale Bar (1:100 at A3)

| Rev | Amendment | Date |
|---|---|---|
| | | |

LARKHAM DESIGN LTD
ARCHITECTURAL SERVICES
Suite 2, 2nd Floor, 36 Endless Street, Salisbury, Wilts. SP1 3UH
Tel: 01722 322193 info@larkhamdesign.co.uk
www.larkhamdesign.co.uk

Client & Project Address:

Ms A Prouse

Fairfield Barn,
Pewsey
SN9 5JU

Project Description:

Proposed Conversion of Barn to Dwelling

Drawing Title:

Existing Location & Site Plan

Scale: 1:500 & 1:1250 at A3

Drawing Ref: 0436/Ex/01

Rev: