
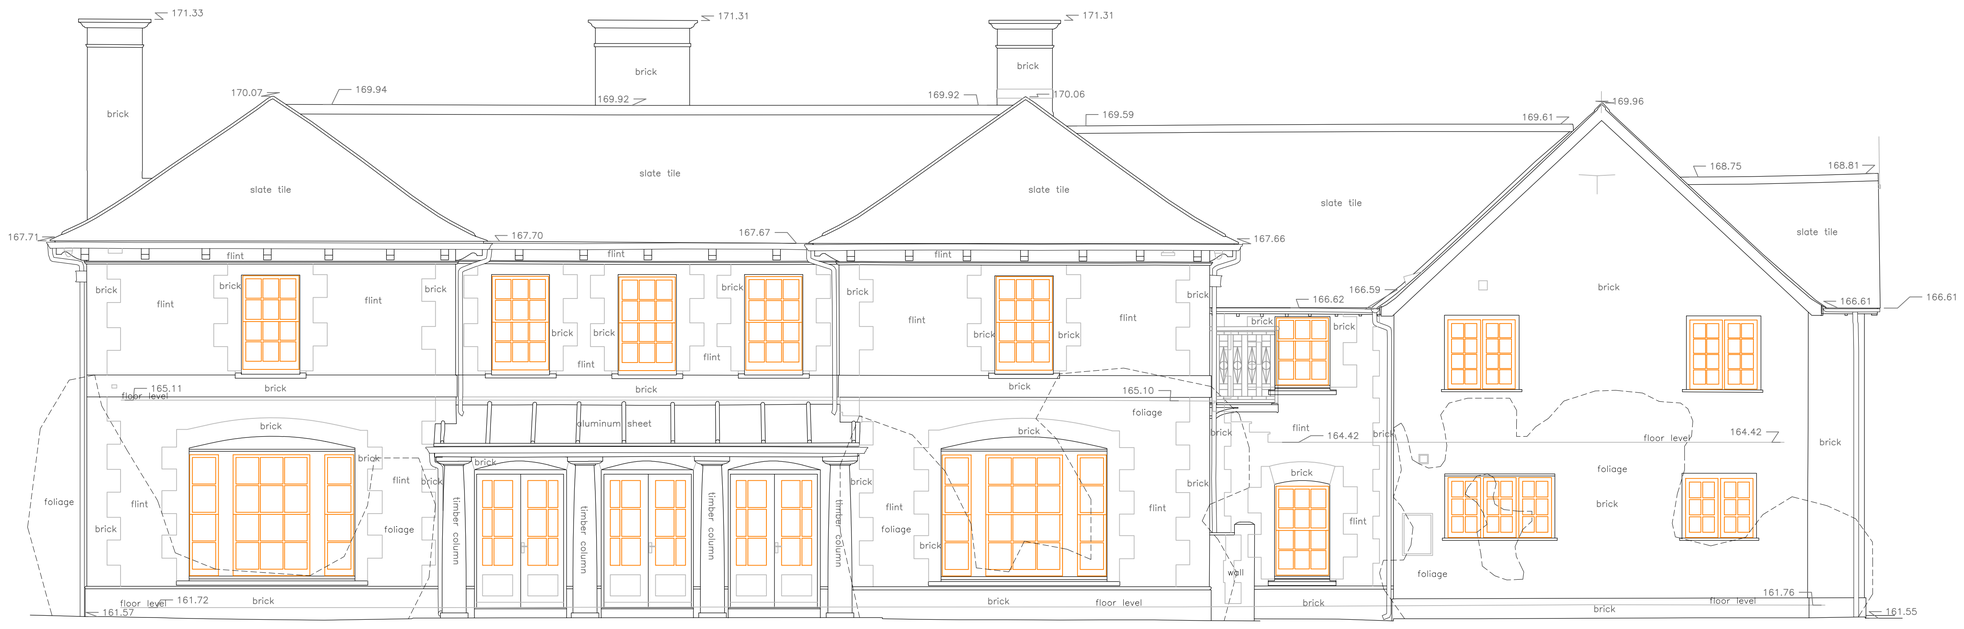



160.00m Datum Line

WEST ELEVATION

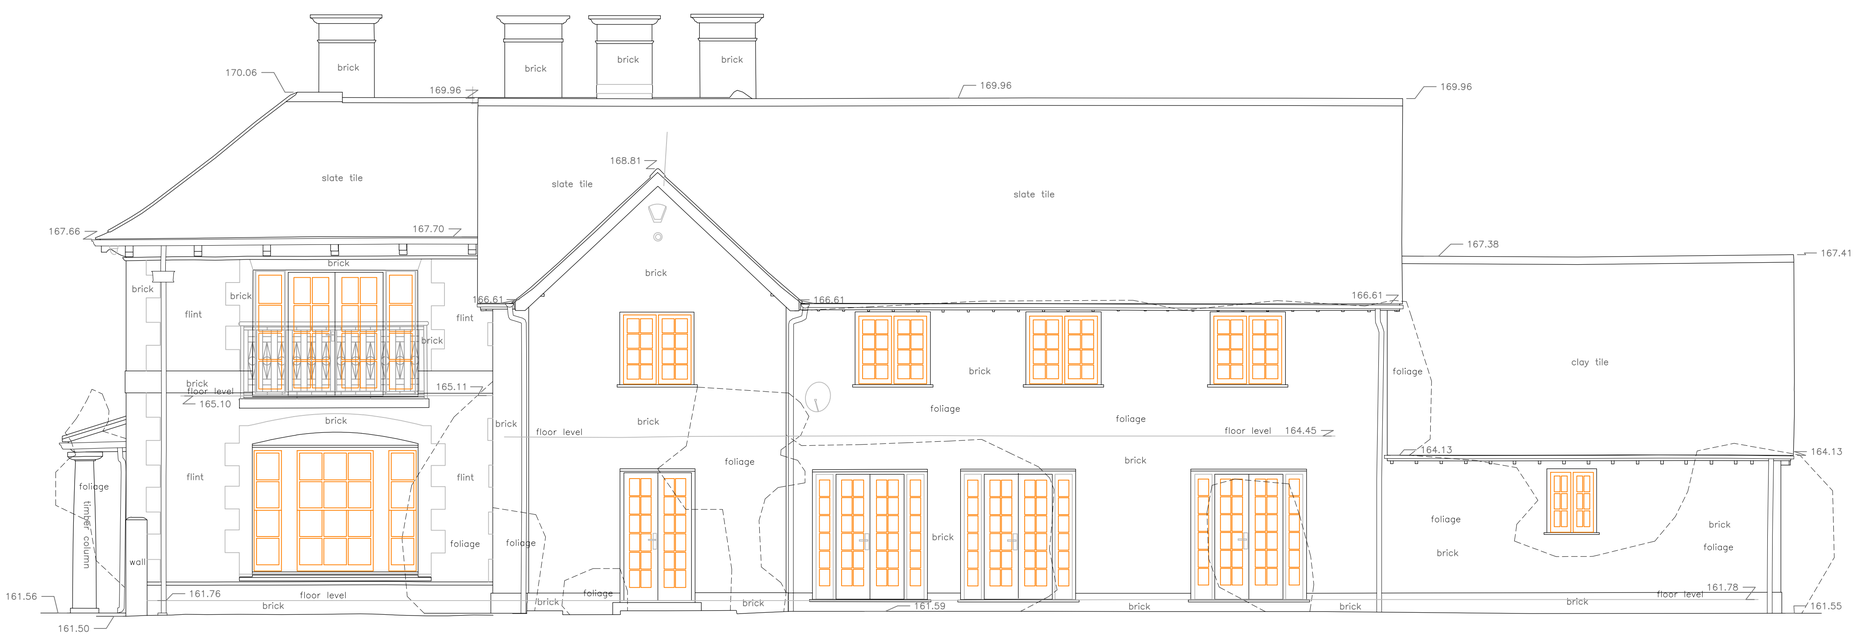


160.00m Datum Line

SOUTH ELEVATION

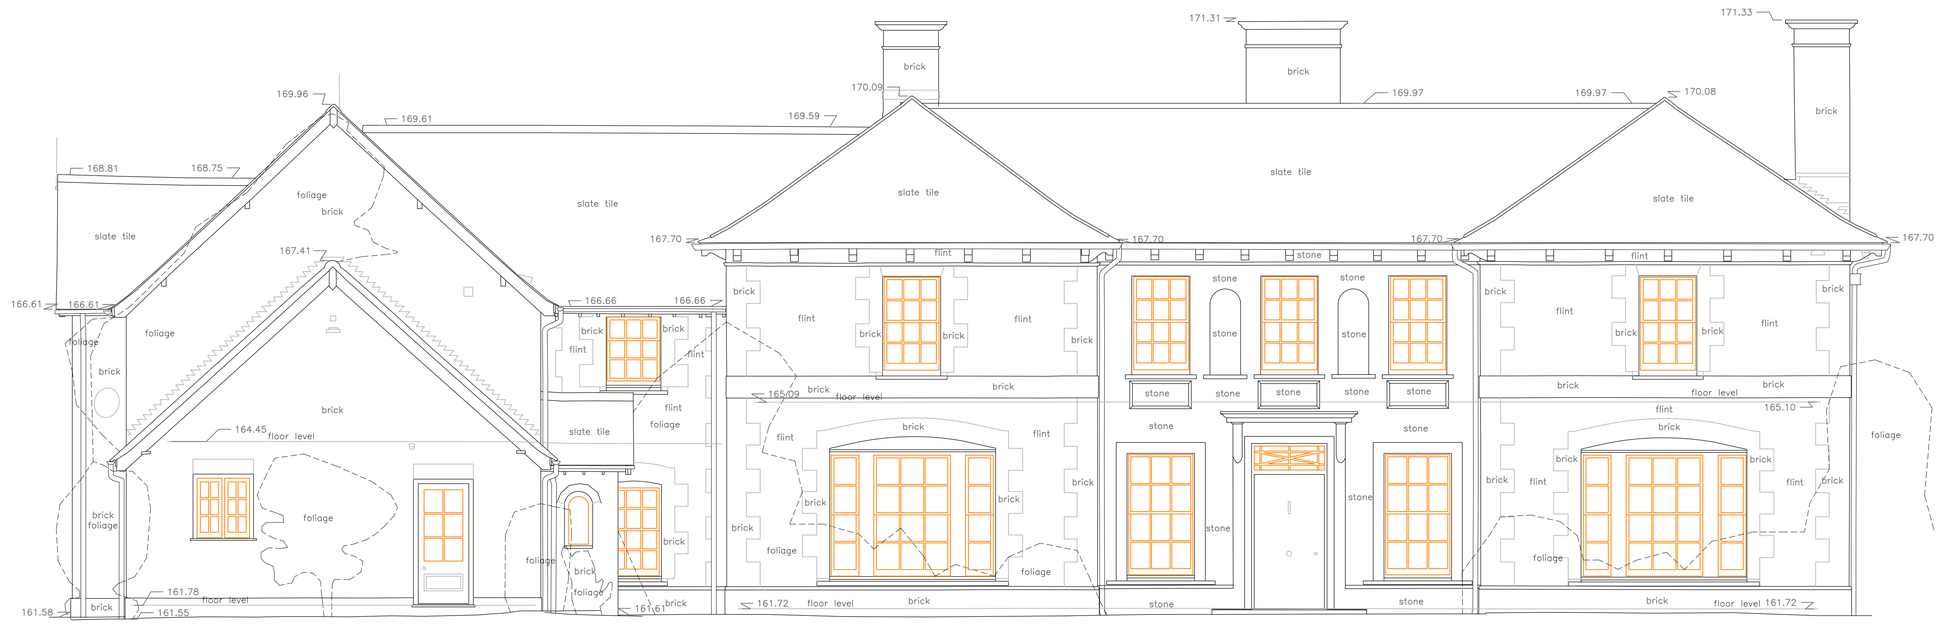

160.00m Datum Line

EAST ELEVATION

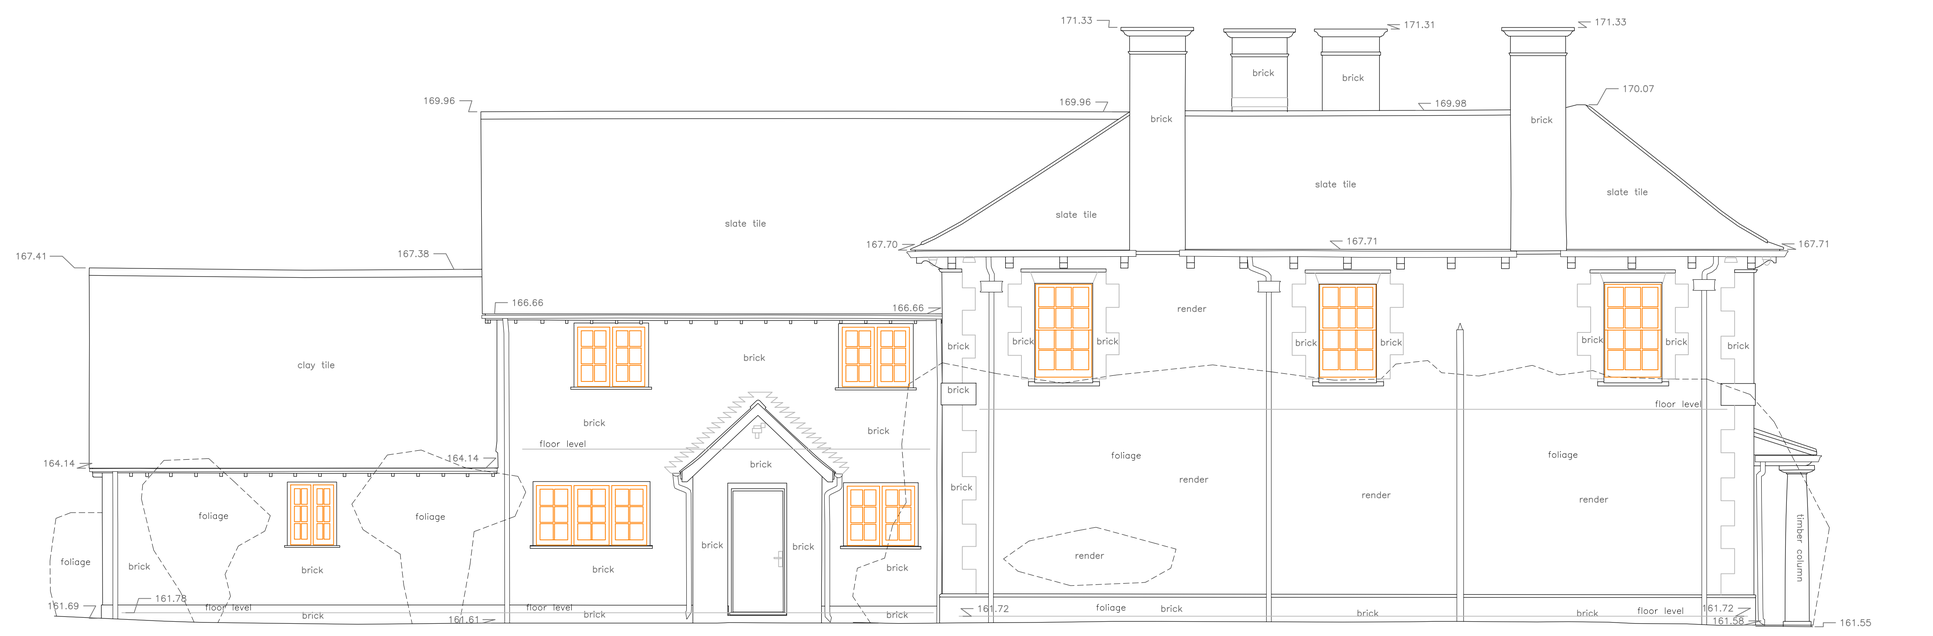


160.00m Datum Line

NORTH ELEVATION

0 1m 2m 3m 4m 5m 6m 7m 8m 9m 10m

Scale 1 : 50

Elevation Locations

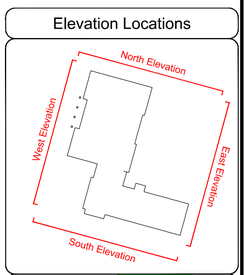

DANDOsurveying ltd
Land & Measured Building Surveyors
27-29 New Street
Charfield
Wotton under Edge
South Glos.
GL12 8ES
Tel: 01453 845017
Tel: 01453 845360
www.dandosurveying.co.uk
enquiries@dandosurveying.co.uk

Project Name:
Manton Farmhouse
Manton Park Estate, Marlborough SN8 4HB

Drawing Title:
Existing Elevations

Client:

Agent:
Fowler Architecture & Planning

Date: 9th June 2025	Scale: 1:50 @ A0	
Grid Orientation: North GPS	Sheet ID: MFmantonfarmEL	Rev: None
Site Level Datum: OS GPS	Surveyed By: BS	Drawn By: BS