
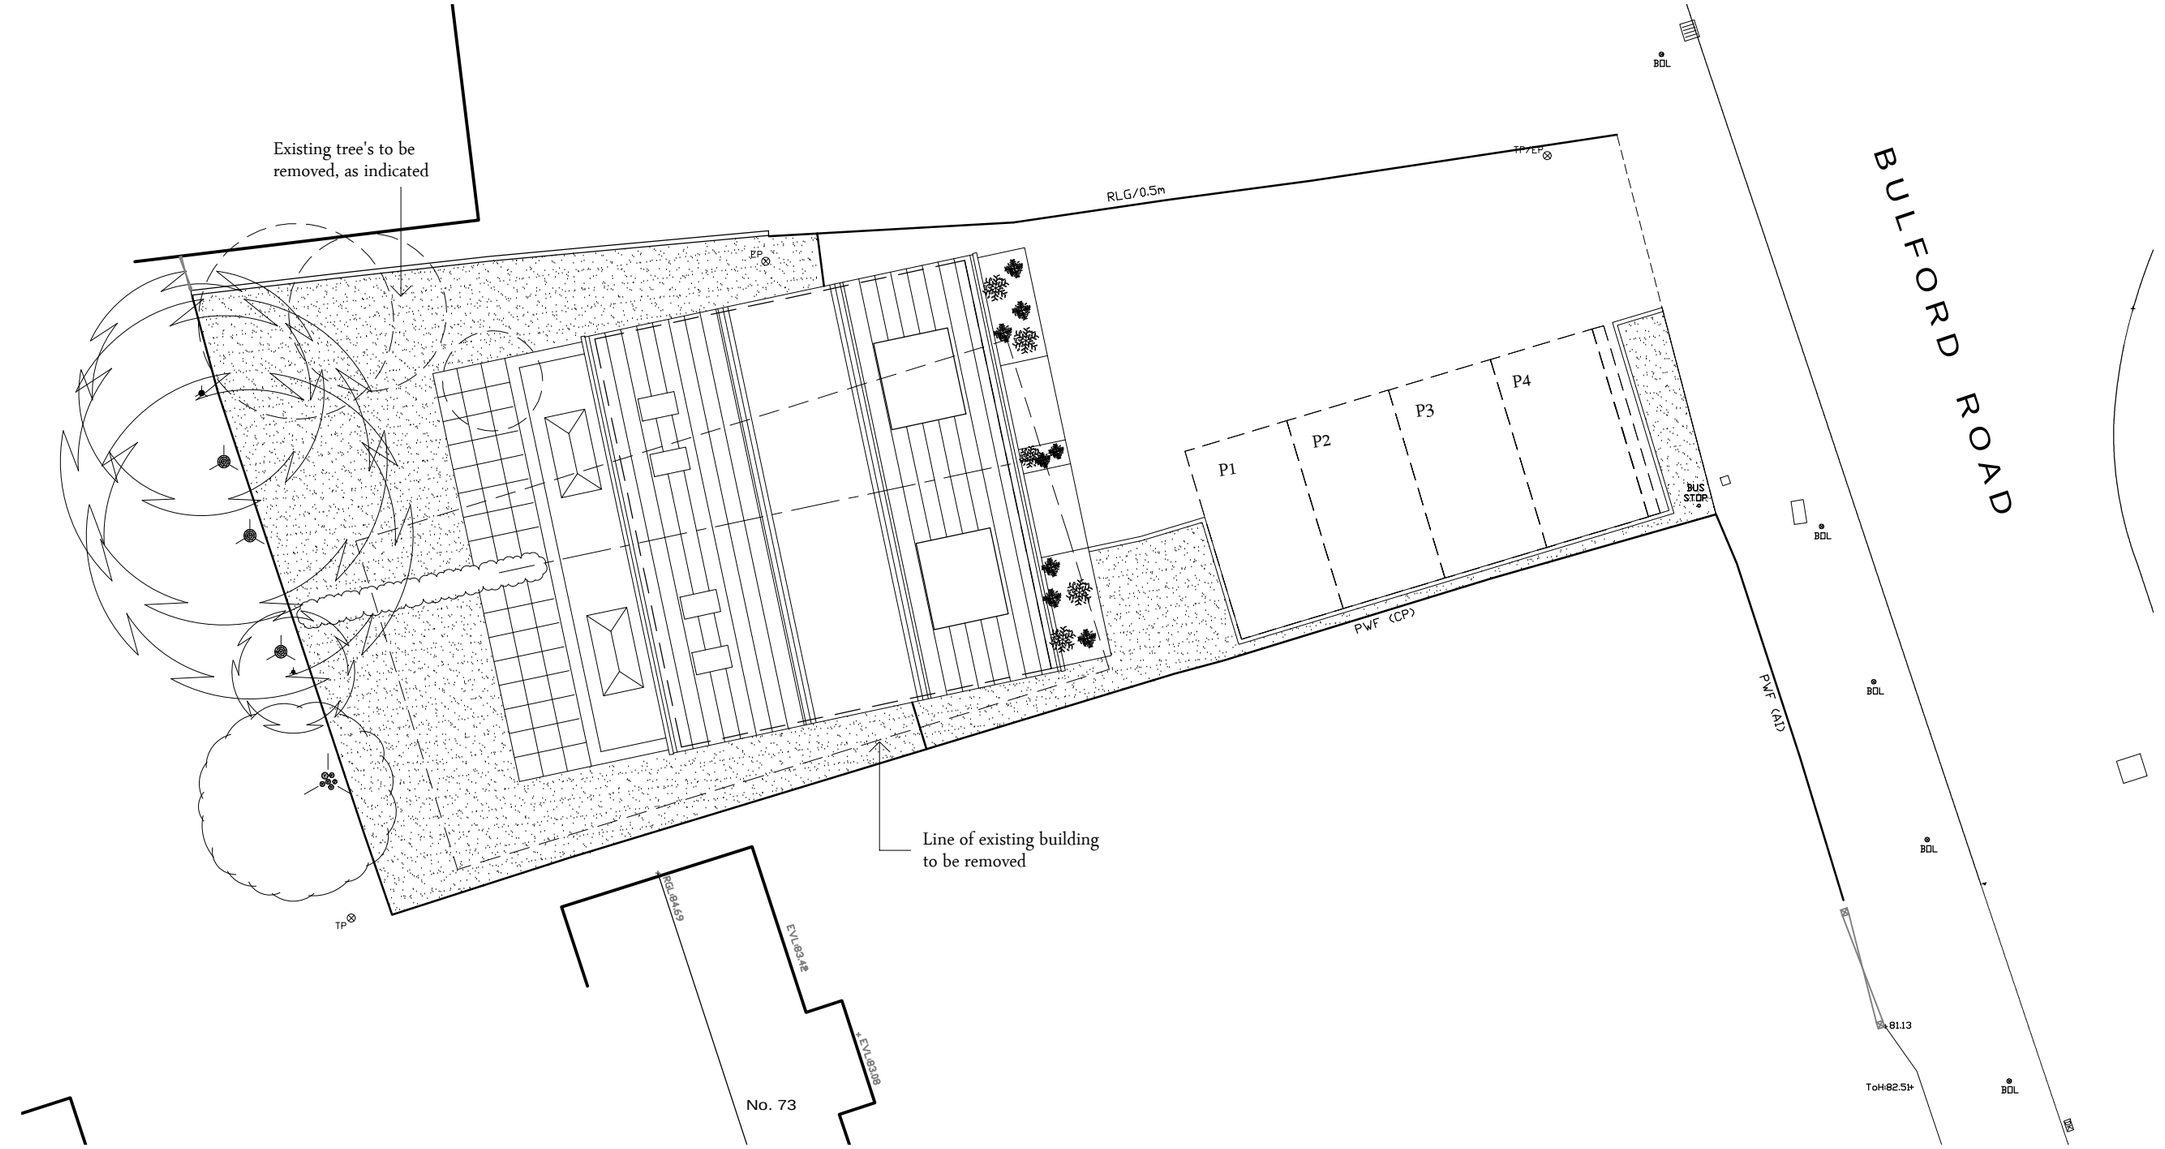


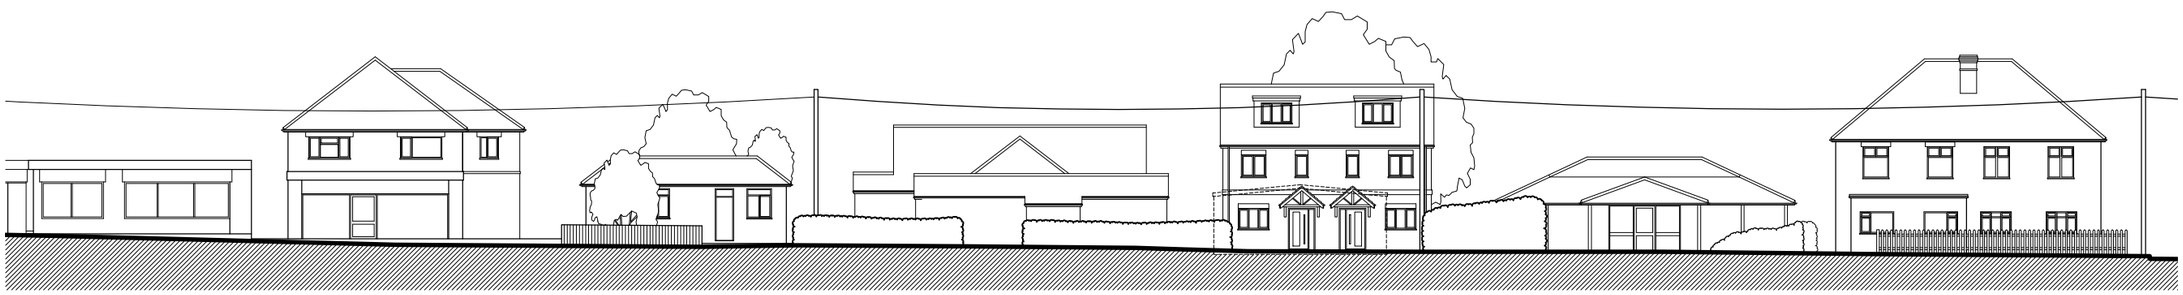

Proposed Street Elevation Scale 1:300 at A3

NOTES:

1. This drawing is copyright of Larkham Design Ltd and must not be used without their permission.
2. This drawing has been produced to support a planning application and should not be used for any other purpose

N

Metres

0 1 2 3 4 5

Scale Bar (1:150 at A3)

Rev	Amendment	Date
B	Proposed Street Elevation added	16/04/26
A	Main roof design amended to reduce overall height	19/03/26
	Planning Issue	

LARKHAM DESIGN LTD
ARCHITECTURAL SERVICES

Field View Barn, Longhedge, Salisbury, Wilts. SP4 6RS

Tel: 01722 322193 info@larkhamdesign.co.uk

www.larkhamdesign.co.uk

Client & Project Address:

Mr D Hiliar

Former Library Site
Bulford Road,
Durrington, Salisbury.
SP4 8EU

Project Description:

Proposed Residential Development

Drawing Title:

Proposed Site Plan

Scale: 1:150 & 1:300 at A3

Drawing Ref: 0934/PL/103

Rev: B