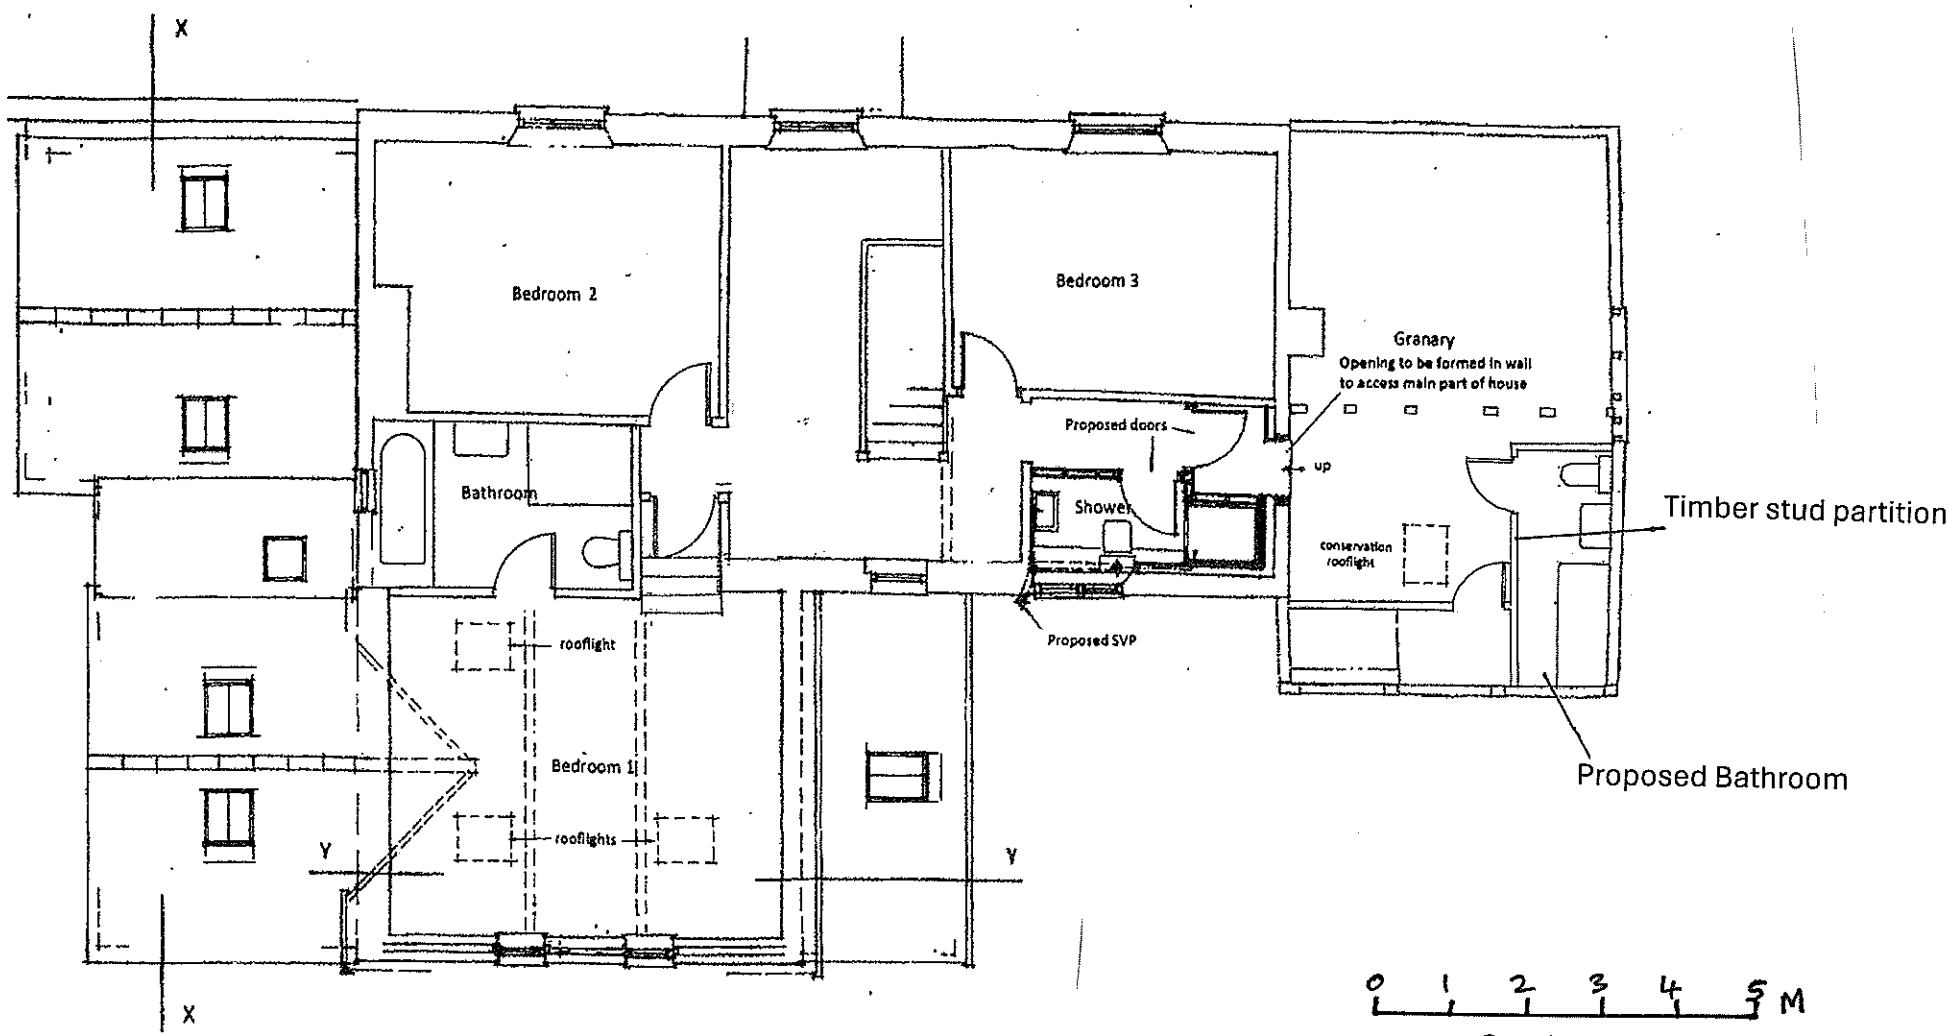

Home Farmhouse
61 High Street West Lavington Devizes Wiltshire SN10 4JB

Drawing no 2 First Floor Plan Proposed
scale 1:100 at A3