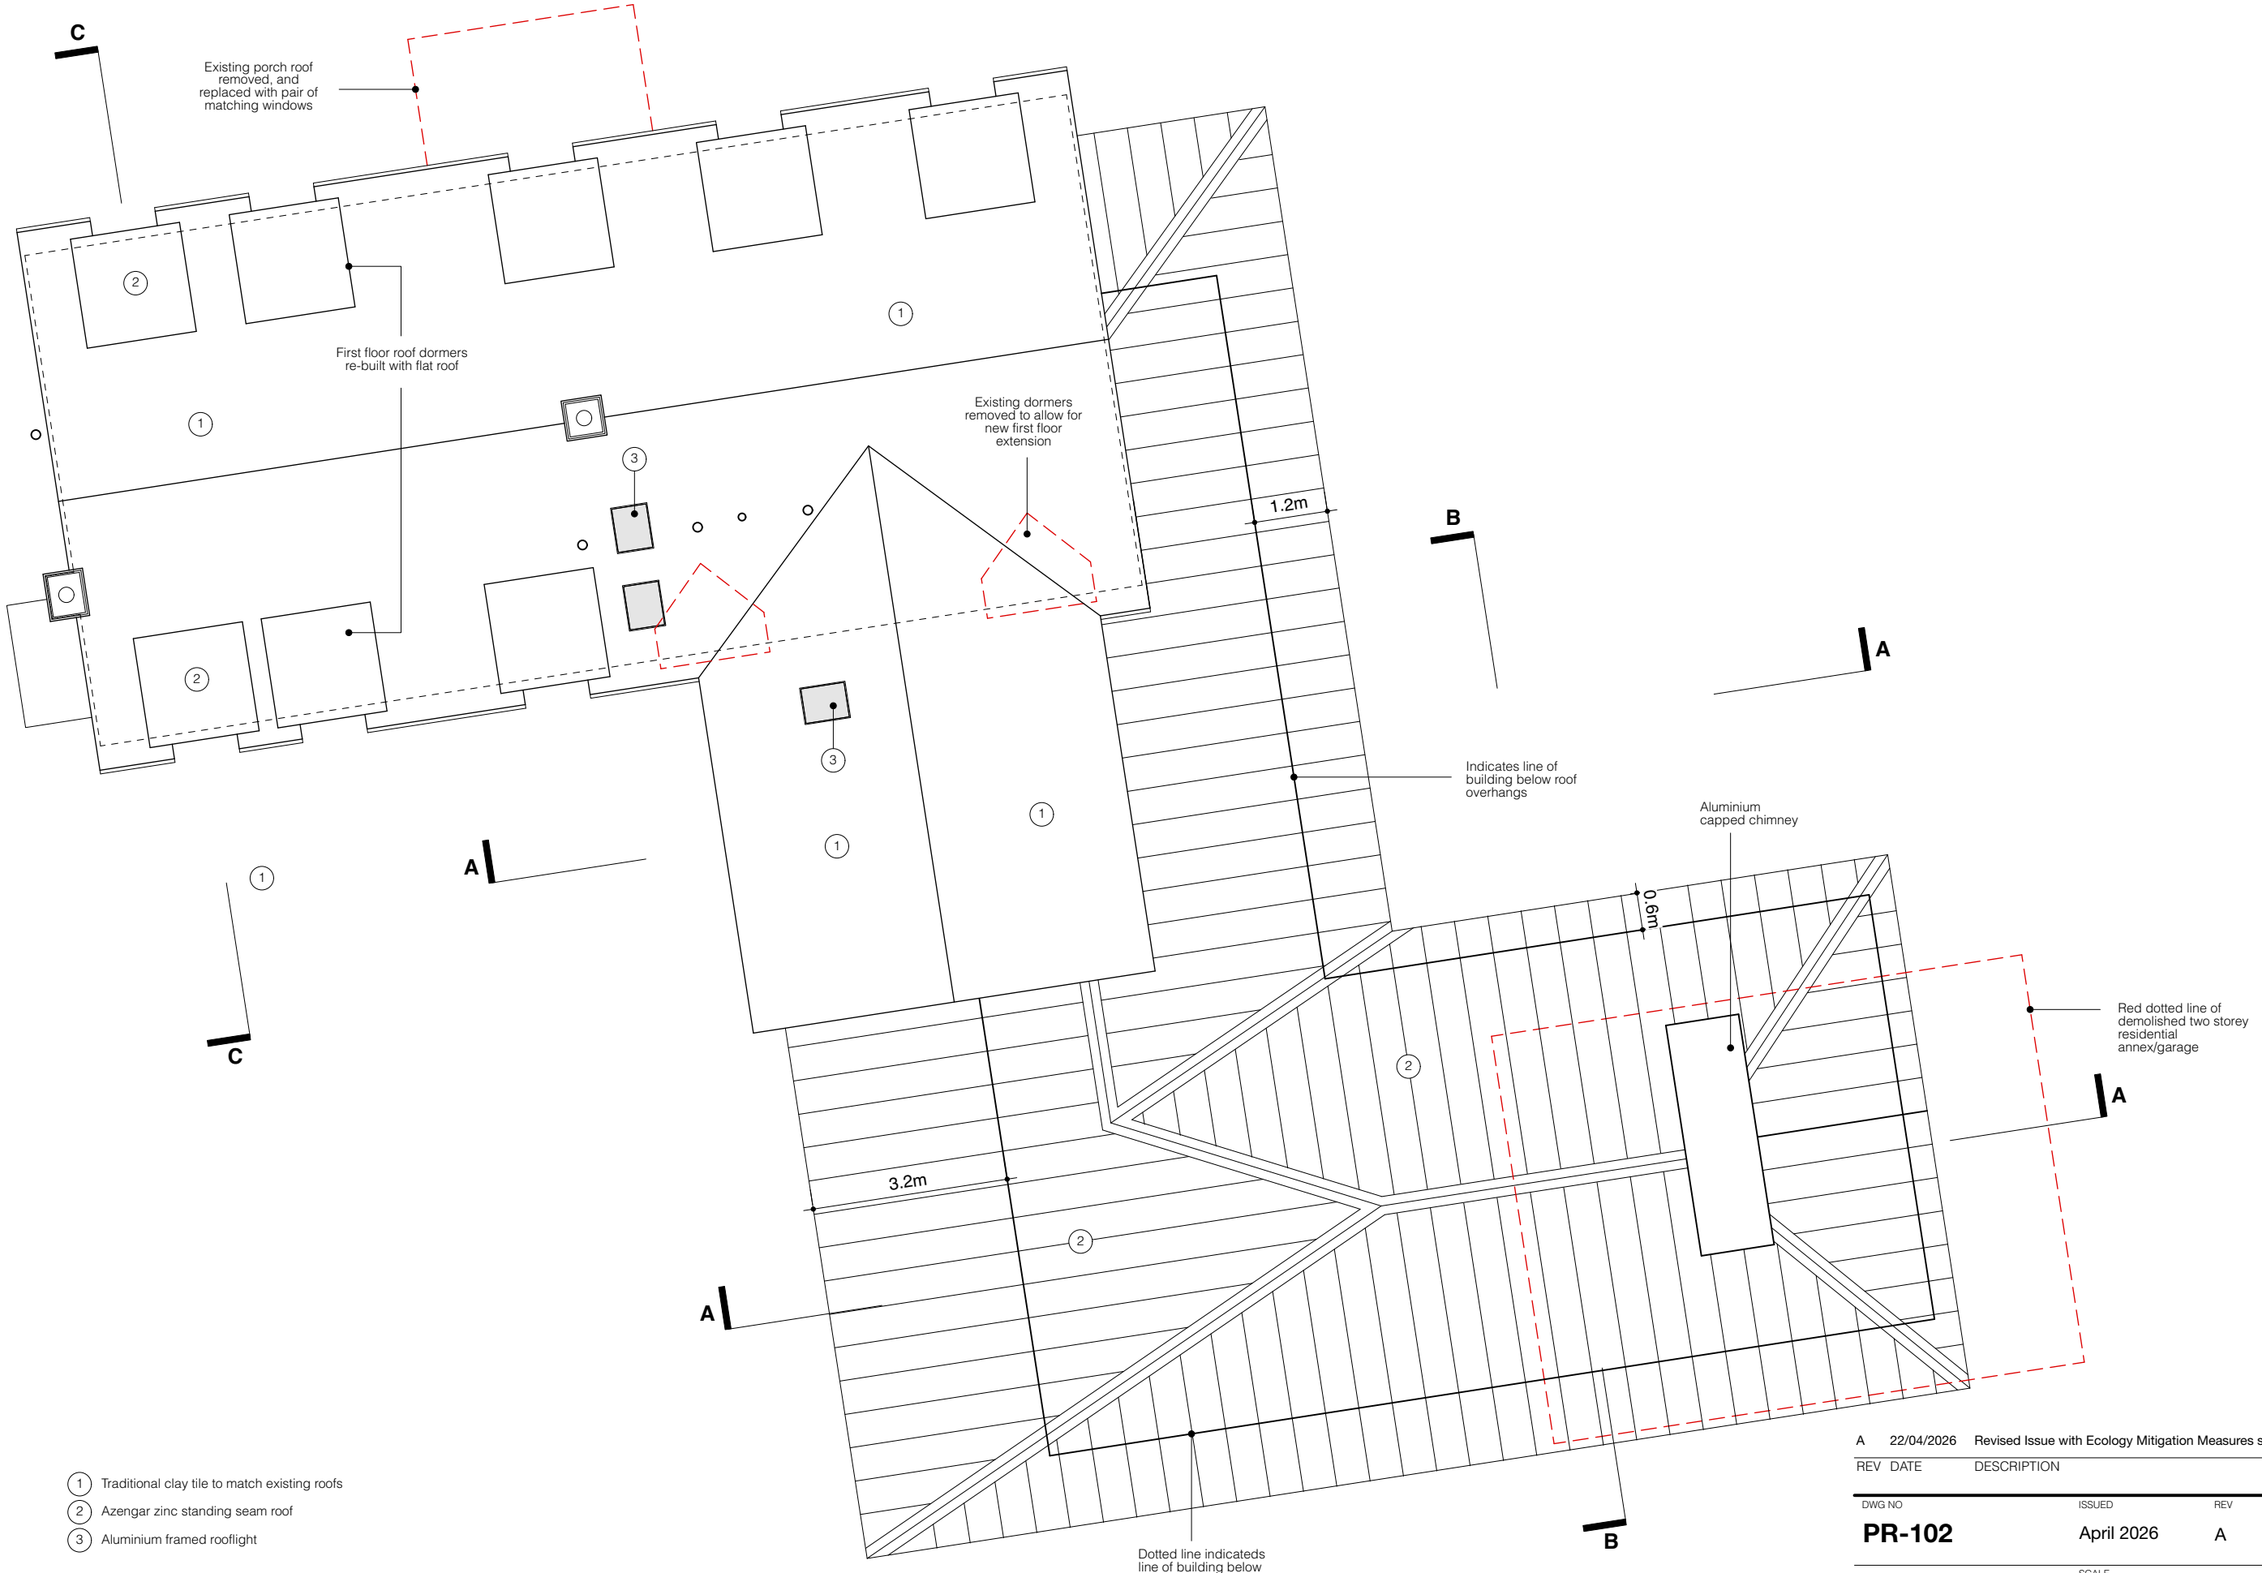


1. Traditional clay tile to match existing roofs
2. Azengar zinc standing seam roof
3. Aluminium framed rooflight

Proposed Roof Plan

Ecological Mitigation Measures to be in accordance with Wessex Ecology Preliminary Ecological Appraisal Survey Report and Bat Survey Report - see relevant documents for associated details

0 2 4 6 8 10

Scale bar (metres)

REV	DATE	DESCRIPTION
A	22/04/2026	Revised Issue with Ecology Mitigation Measures shown

DWG NO	ISSUED	REV
PR-102	April 2026	A

	SCALE
Proposed Roof Plan	1:100 @ A3

	JOB NO
Wheatlands Rivar Road, Shalbourne, SN8 3RL	162

Oliver Leech Architects
www.oliverleech.com // hello@oliverleech.com // 0207 183 7977
©