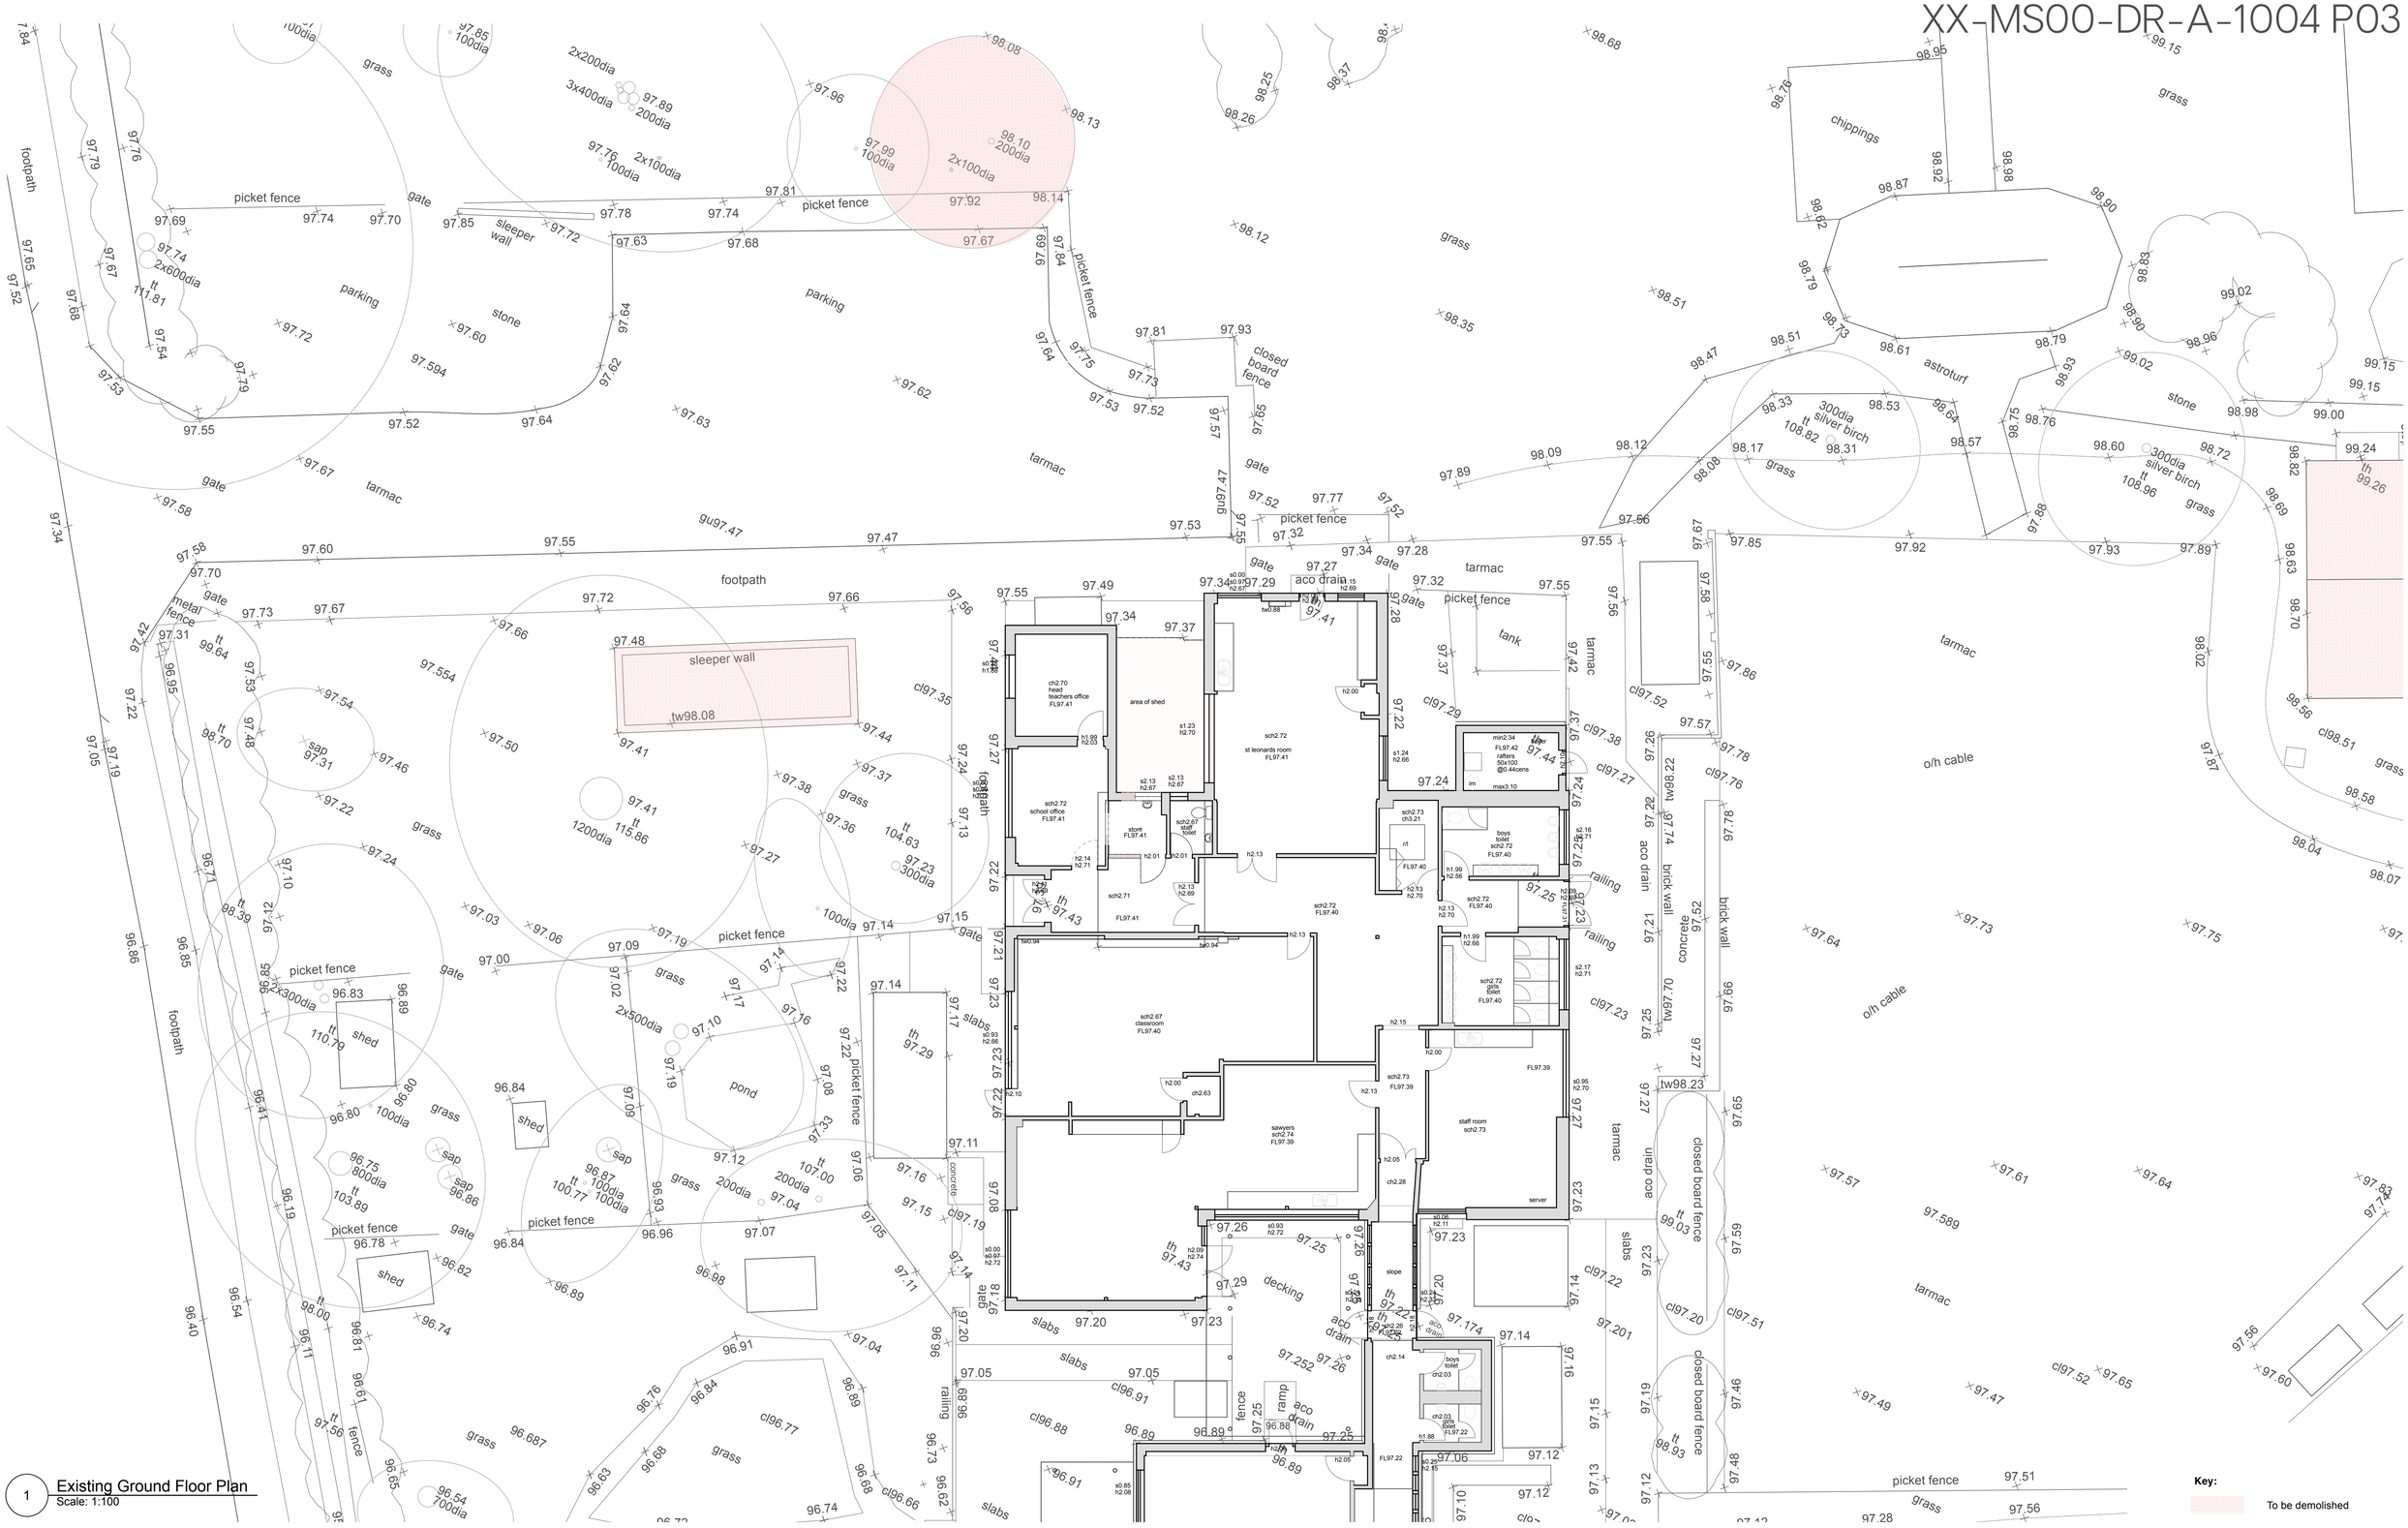


1 **Existing Ground Floor Plan**
Scale: 1:100

Key:

To be demolished

Footprint Architects

Footprint Architects Ltd
The South Suite, Third Floor, Heliting House
35 Richmond Hill, Bournemouth, BH2 6HT

01202 818966
hello@footprintarchitects.co.uk
www.footprintarchitects.co.uk

1:100 @ A1

0m 2m 4m 8m 16m

N

#	Date	Revision Note
P02	19/02/2026	Stage 2 Issue
P02.01	17/04/2026	Stage 3 Draft
P03	28/04/2026	For Planning

Notes: Unless otherwise stated, this drawing is for information only. Do not scale, unless for planning purposes. Use figured dimensions only. Check all dimensions on site and advise of any discrepancies before commencing work on site. Copyright Footprint Architects Ltd.

Minety Primary School | Wiltshire

Created: April 2026

Existing Ground Floor Plan

Project Ref: 7429

1:100 @ A1

Drawing No: Project - Origin - Zone - Level - Type - Role - Number
2425 - FTP - XX - MS00 - DR - A - 1004

Status: S4 - For Planning

Rev: P03