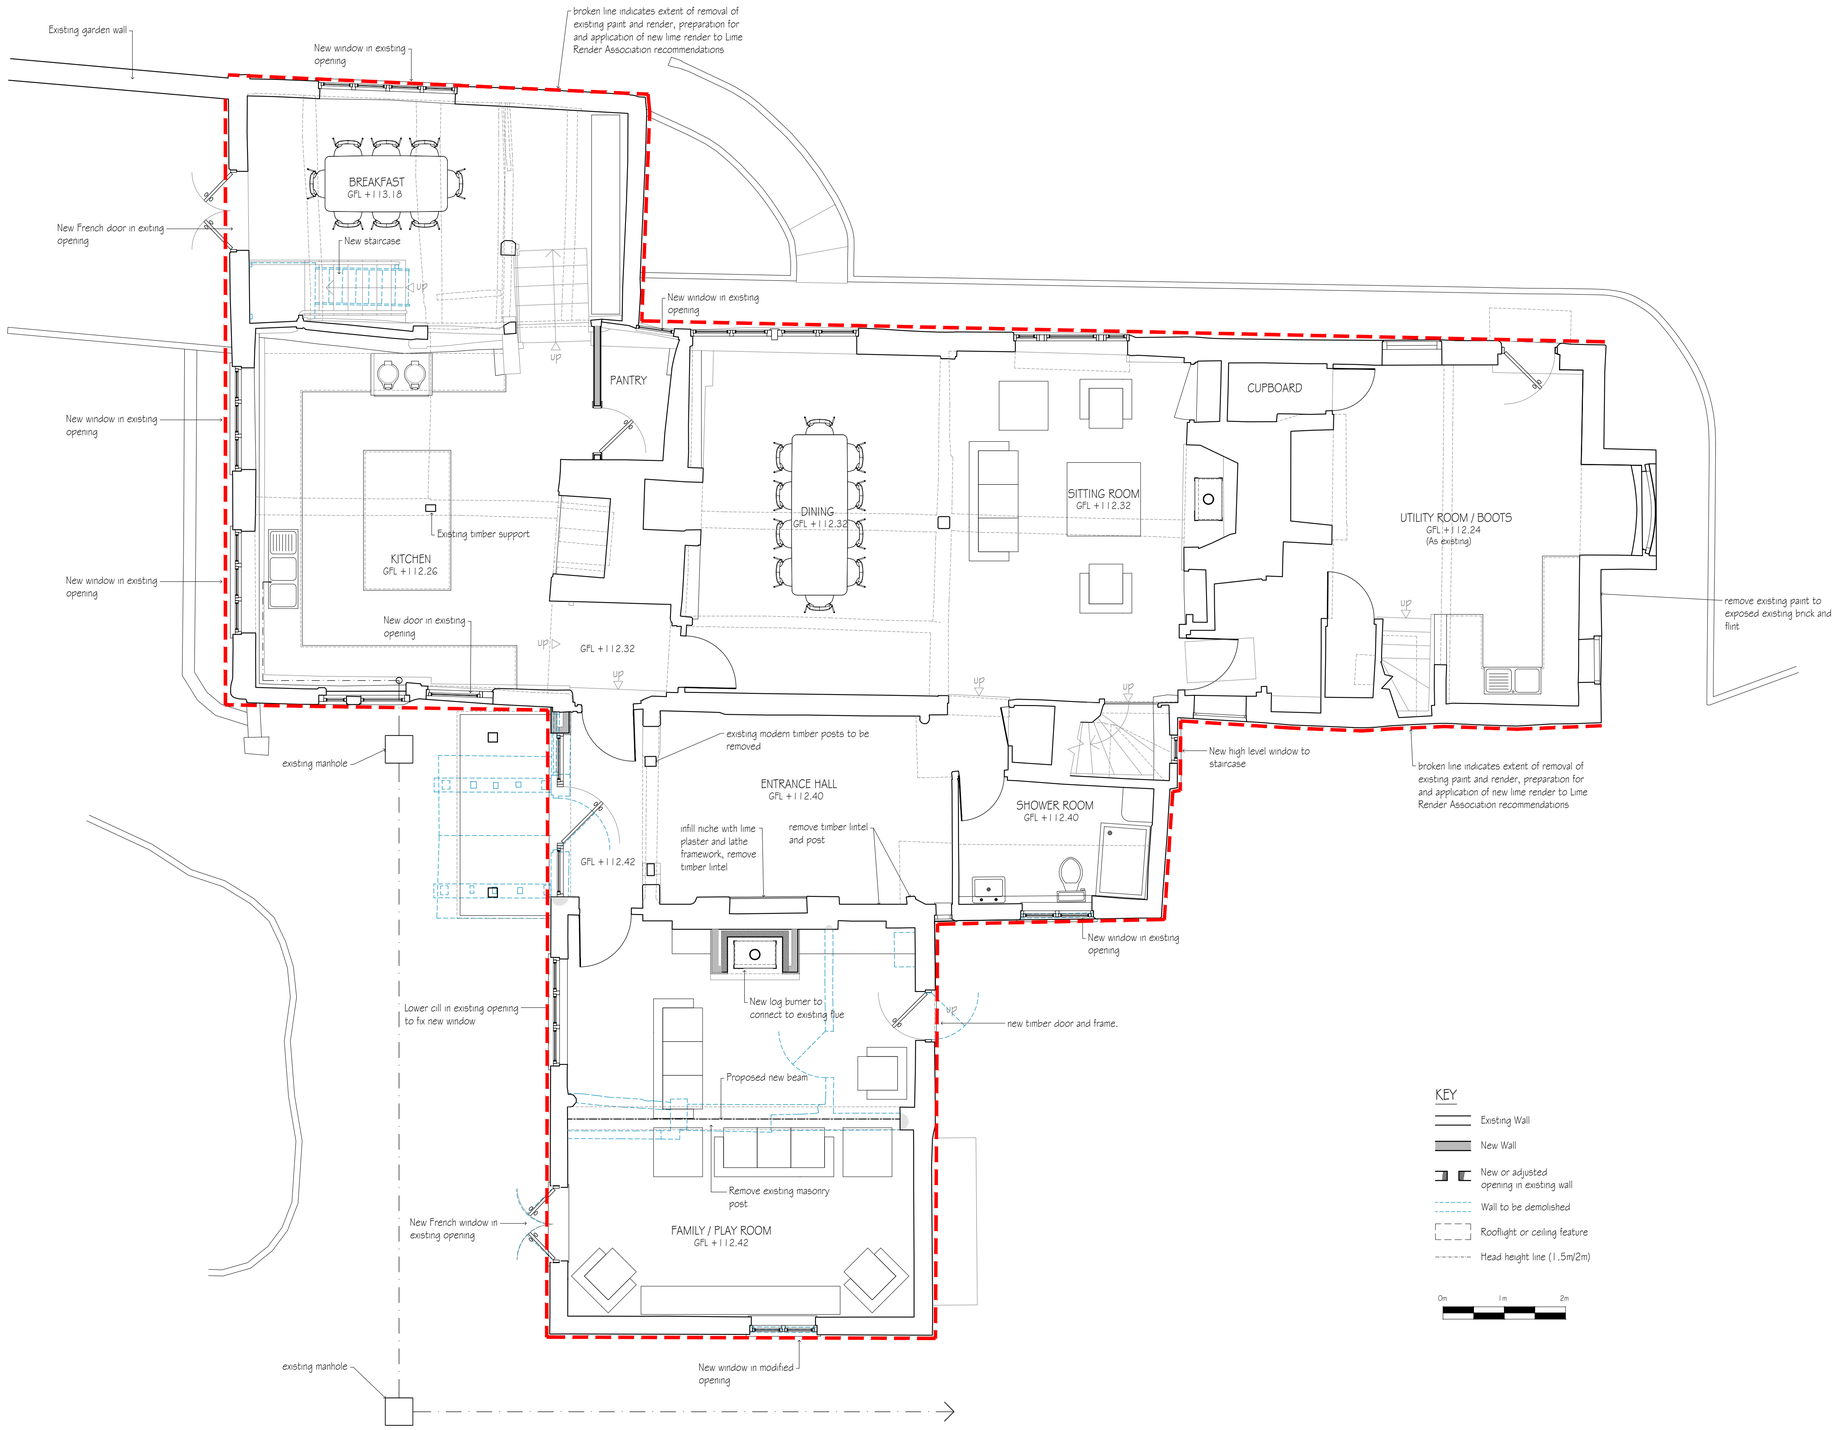


KEY

- Existing Wall
- New Wall
- New or adjusted opening in existing wall
- Wall to be demolished
- Rooflight or ceiling feature
- Head height line (1.5m/2m)

0m 1m 2m

J	Drainage updated	DB	20.04.26
H	Revisions (AMc mark up 08.04.26)	-	09.04.26
G	Minor revisions (email JF 02.04.26)	-	02.04.26
F	Minor revisions	DB	07.10.25
E	Client revisions added	DB	26.09.25
D	Client revisions added	DB	12.09.25
C	Glazed screen removed, extg wall retained	BL	31.07.25
B	Design Scheme updated (JF 08.07.25)	-	08.07.25
A	Added clients's comments (JF 26.06.25)	-	30.06.25
revisions		initial	date

Contractors, Sub Contractors and Suppliers are to check all relevant dimensions and levels of site and buildings before commencing any shop drawings or building work.

This drawing is copyright and may not be reproduced in any part of form without the written consent of Fowler Architecture and Planning

project

WEST HOUSE
Ramsbury SN8 2QN

drawing

Proposed Ground Floor Plan

scale	drawn by	date
1:50 @A1	-	April '26

drawing no	rev
240510-02	J

FOWLER ARCHITECTURE & PLANNING

39 High Street
Pewsey
Wiltshire
SN9 5AF

tel (01672) 569444
fax (01672) 569488
enquiries@faap.co.uk