
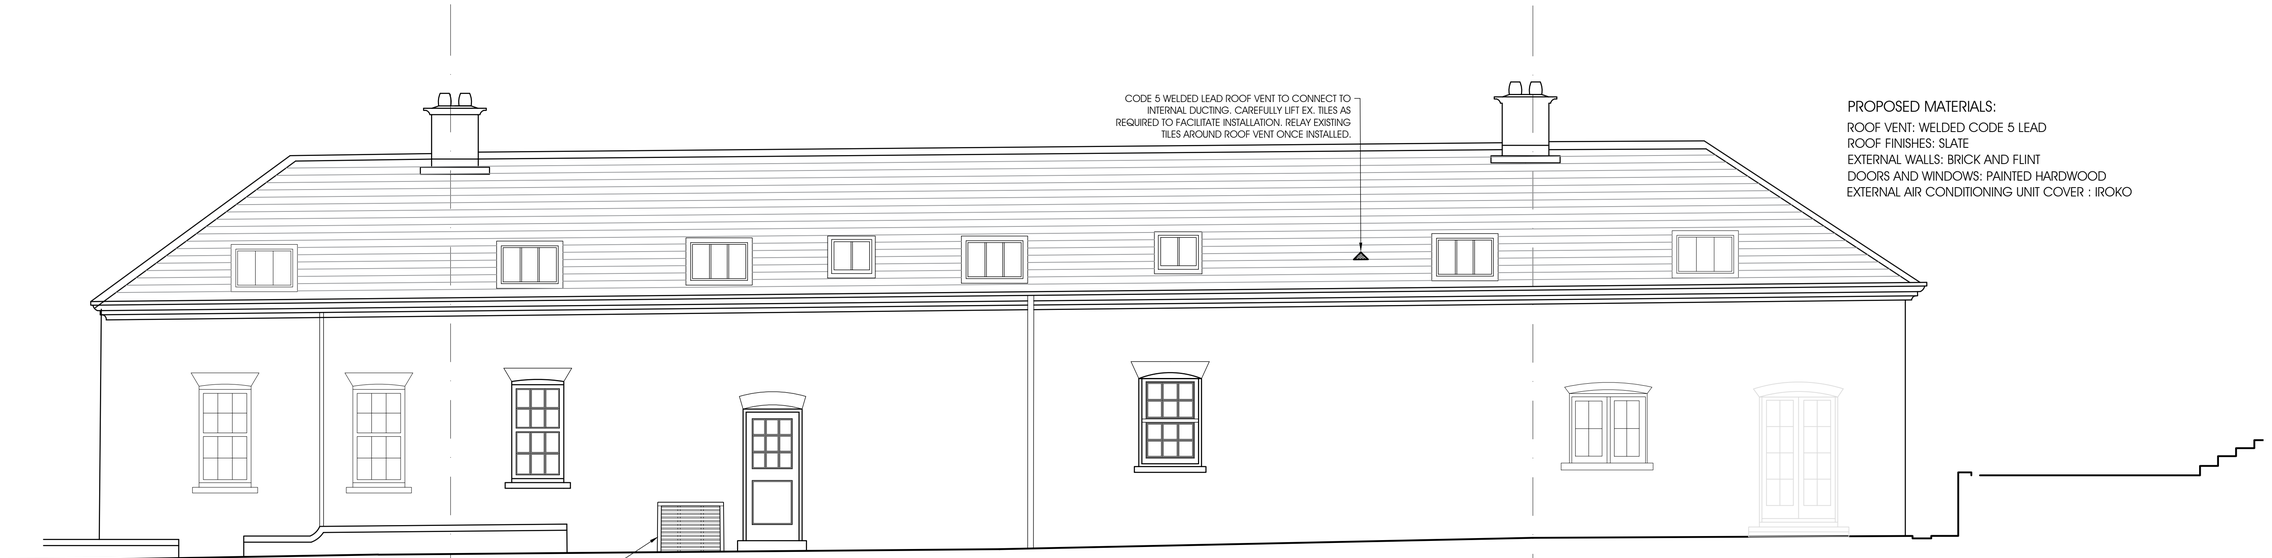



WEST ELEVATION - AS PROPOSED

1:50

PROPOSED MATERIALS:

ROOF VENT: WELDED CODE 5 LEAD
ROOF FINISHES: SLATE
EXTERNAL WALLS: BRICK AND FLINT
DOORS AND WINDOWS: PAINTED HARDWOOD
EXTERNAL AIR CONDITIONING UNIT COVER : IROKO

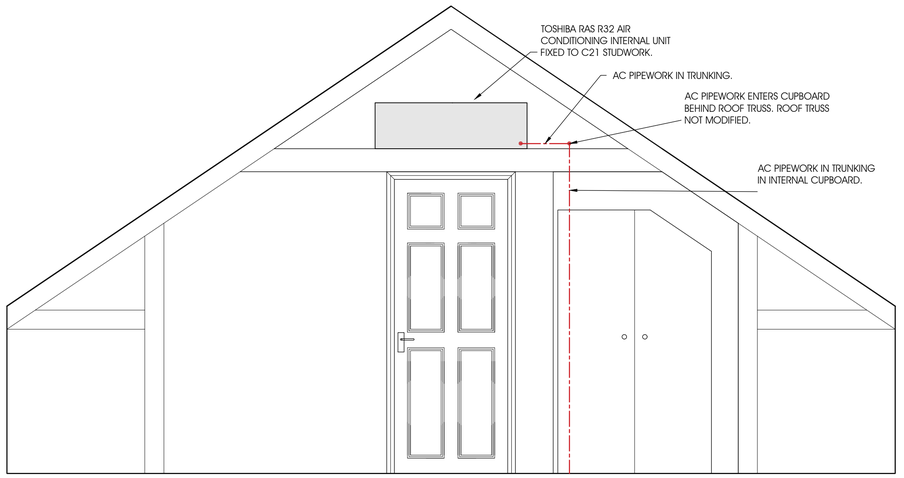


INTERNAL ELEVATION (X-X) - AS PROPOSED

1:20

mark lovell
DESIGN ENGINEERS

6 HIGH STREET, DEVIZES,
WILTSHIRE, SN10 1AT.
TEL: 01380 724 213
FAX: 01380 721 753
WEB: www.mlde.co.uk

client:
MR. COLIN HILL &
MRS. VENESSA MURRAY-HILL

project:
INSTALLATIONS OF AIR CONDITIONING UNIT AT
6 THE STABLES,
NETHERAVON,SP4 9SY

job no.-drg. no.:
4079.2 - PR-002

drg. title:
ELEVATIONS AS PROPOSED

scale:
AS SHOWN @ A1

drawn by:
ANW

date:
APRIL 2026

checked:
ML

approved:
ML

notes:

P1 - ISSUED PRELIMINARY FOR CLIENT'S COMMENT - 27 04 26 P1
P2 - ISSUED FOR PLANNING AND LISTED BUILDING CONSENT - 30 04 26 P2